
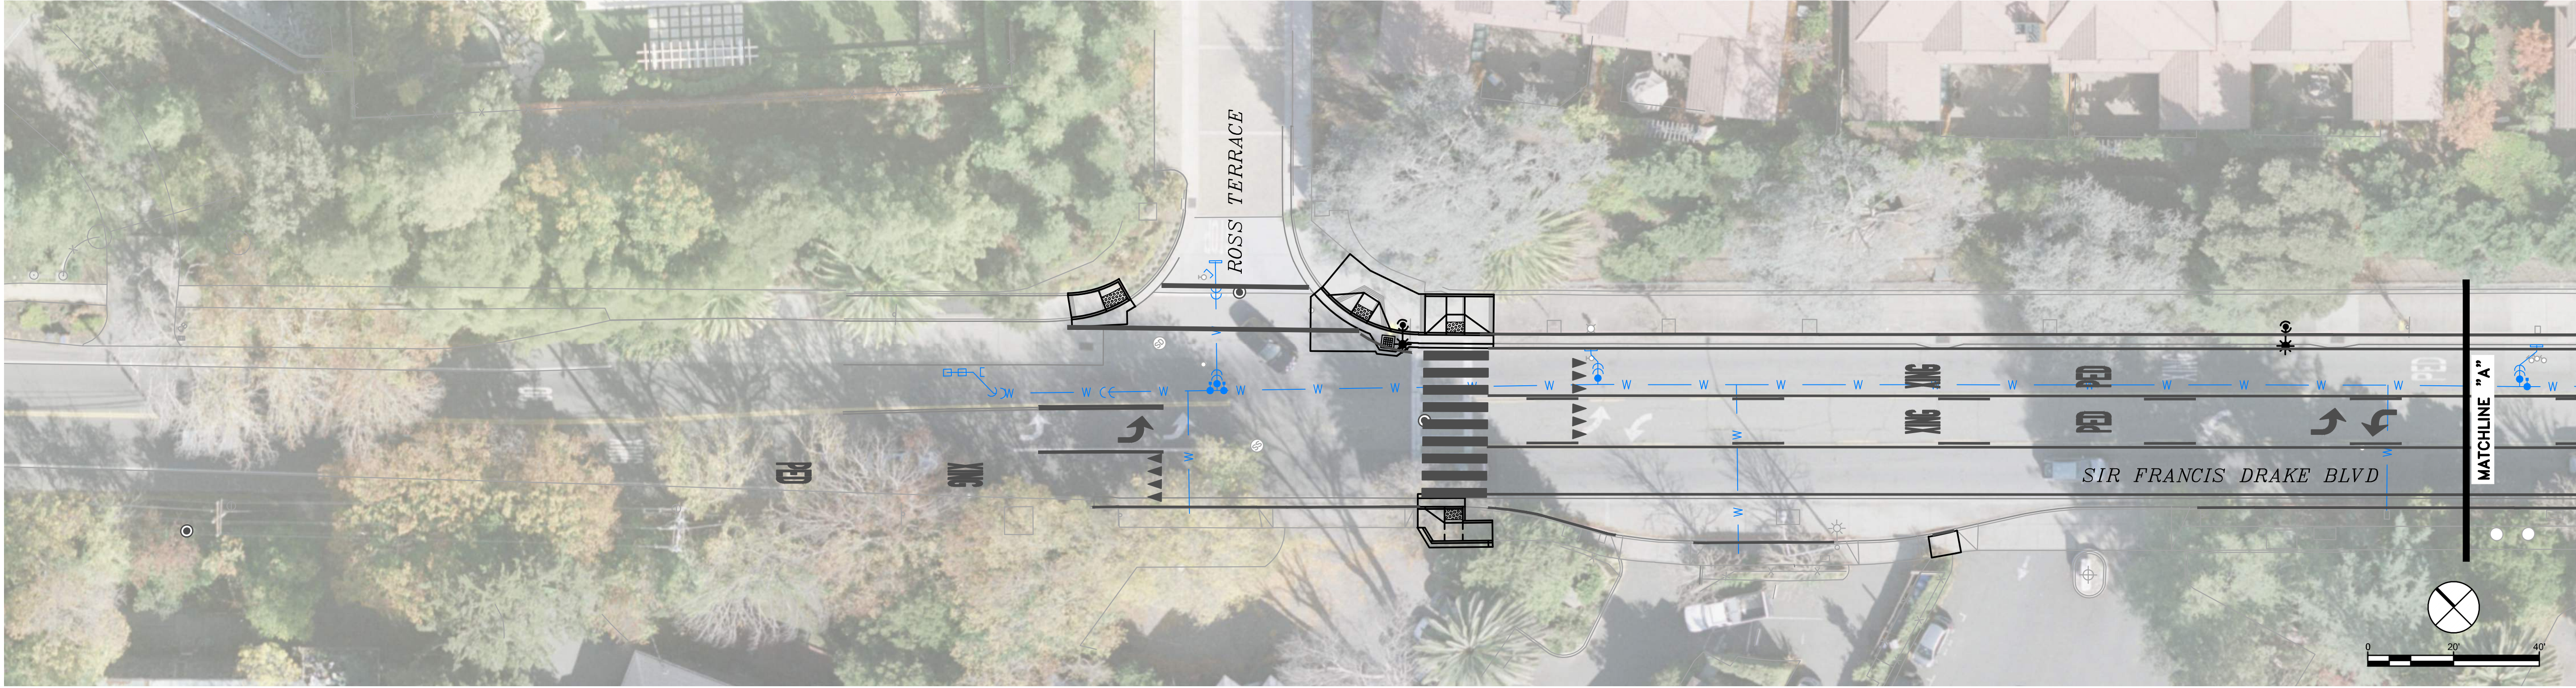


DRAWING NAME: L:\2014\20145104_SFDR\ENG\EXHIBITS\Overall Conceptual Exhibits\145104_OVERALL_EXHB.dwg

PLOT DATE: 06-10-20 PLOTTED BY: kel

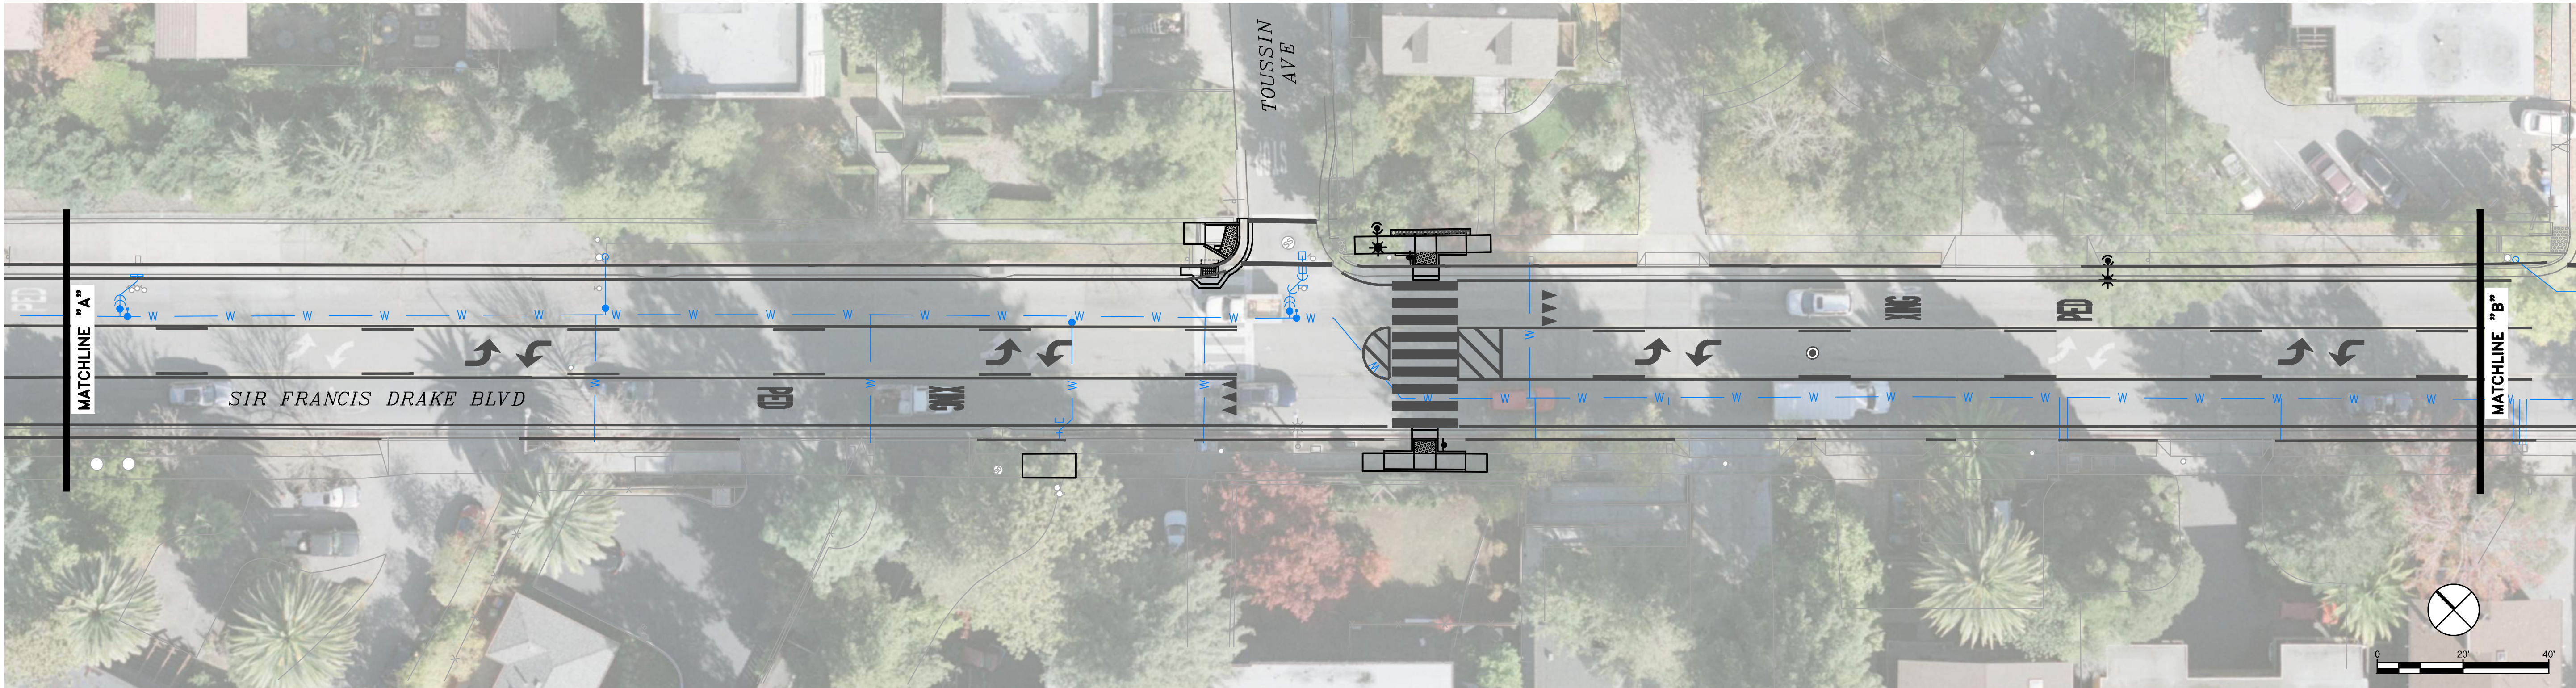

- PLAN SHEET SP-1 HIGHLIGHTS:
- 1. MMWD Watermain
 - 2. New curb ramps at Ross Terrace
 - 3. New street lights shown on north side of SFDB
 - 4. New curb ramps at Toussin Ave
 - 5. Rectangular Rapid Flashing Beacon at Toussin crossing


Revisions	
No.	
Date	JUNE 2020
Scale	AS SHOWN
Design	SRF TEAM
Drawn	SRF TEAM
Approved	AM
Job No	20145104

Drawing Number:
SP-1
156 OF **268**

SIR FRANCIS DRAKE BOULEVARD
CORRIDOR REHABILITATION
SIGNING PLAN



MARIN COUNTY

CALIFORNIA

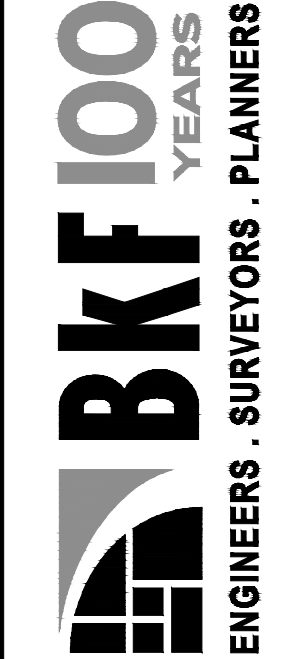

4040 CIVIC CENTER DR.,
SUITE 530
SAN RAFAEL, CA 94903
(415) 887-1960
www.bkf.com

DRAWING NAME: L:\2014\20145104_SFD\ENG\EXHIBITS\Overall Conceptual Exhibits\145104_OVERALL EXHB.dwg
PLOT DATE: 06-10-20 PLOTTED BY: kel

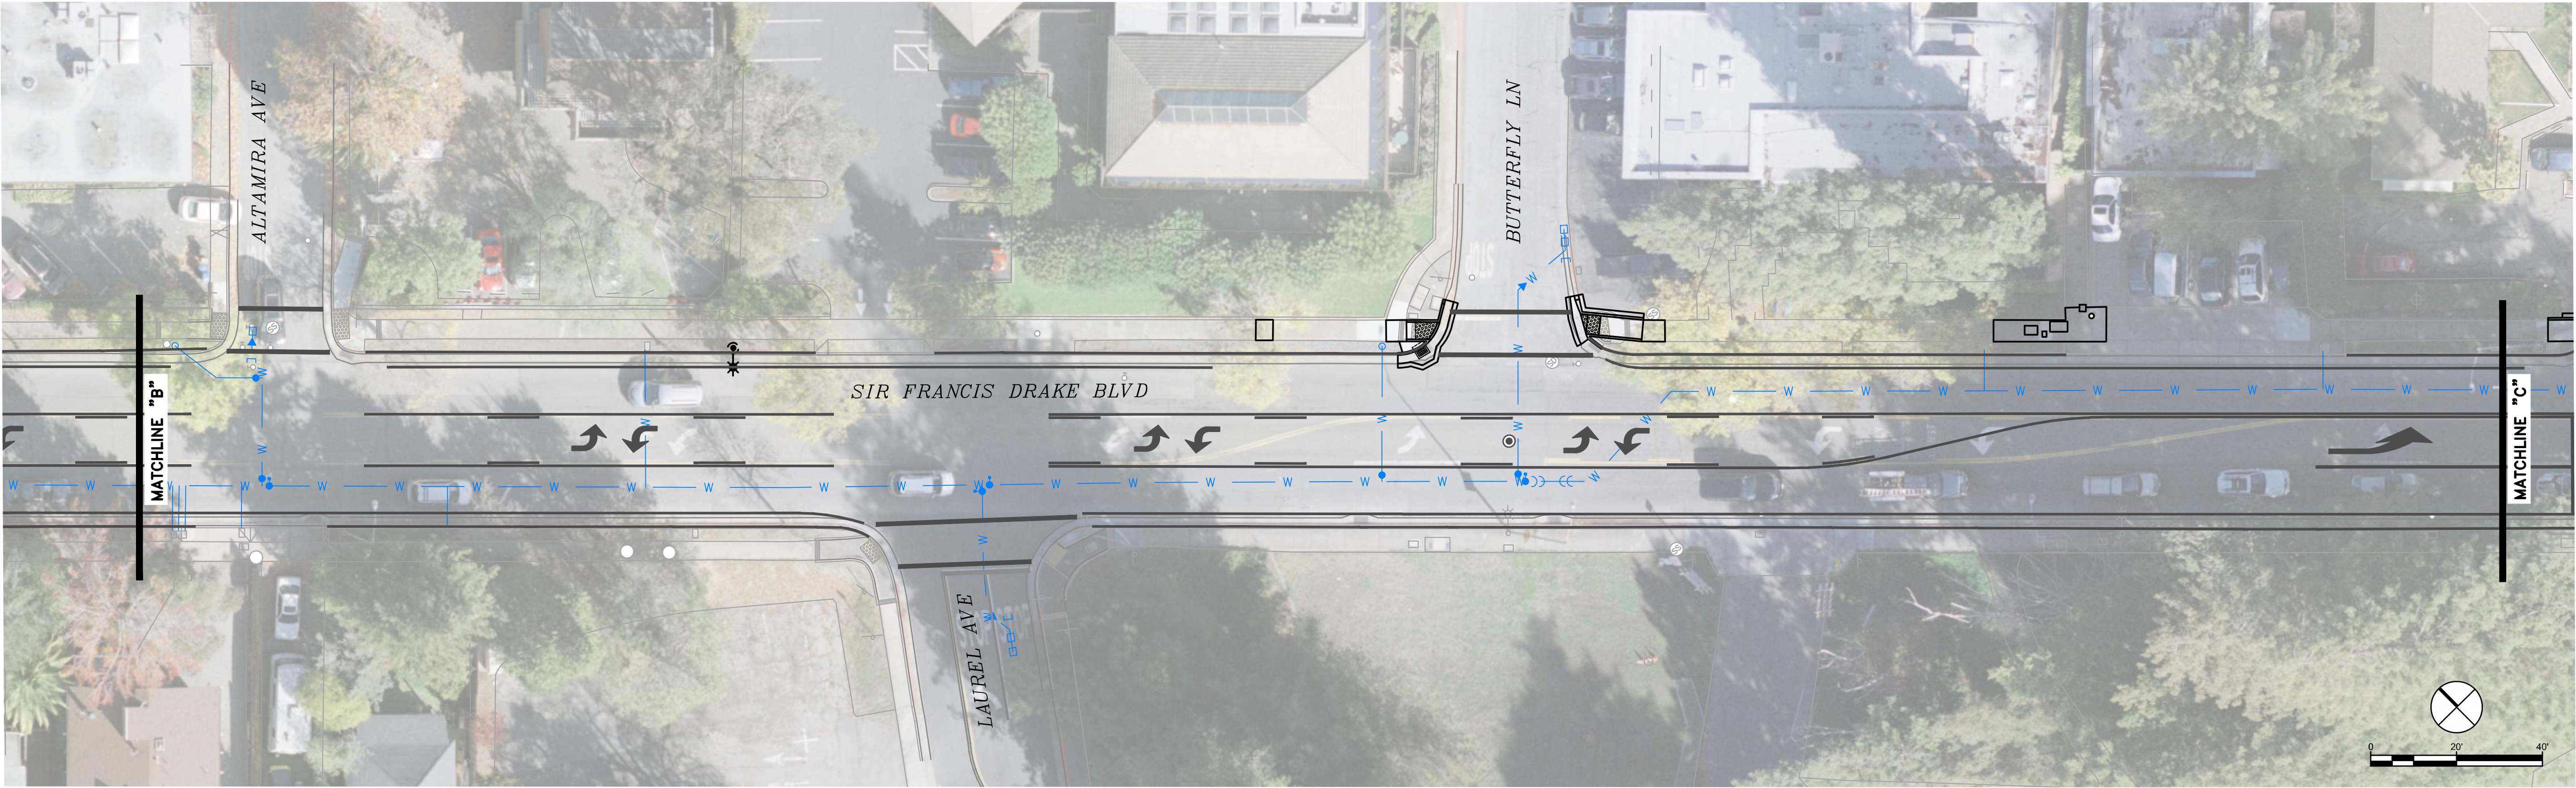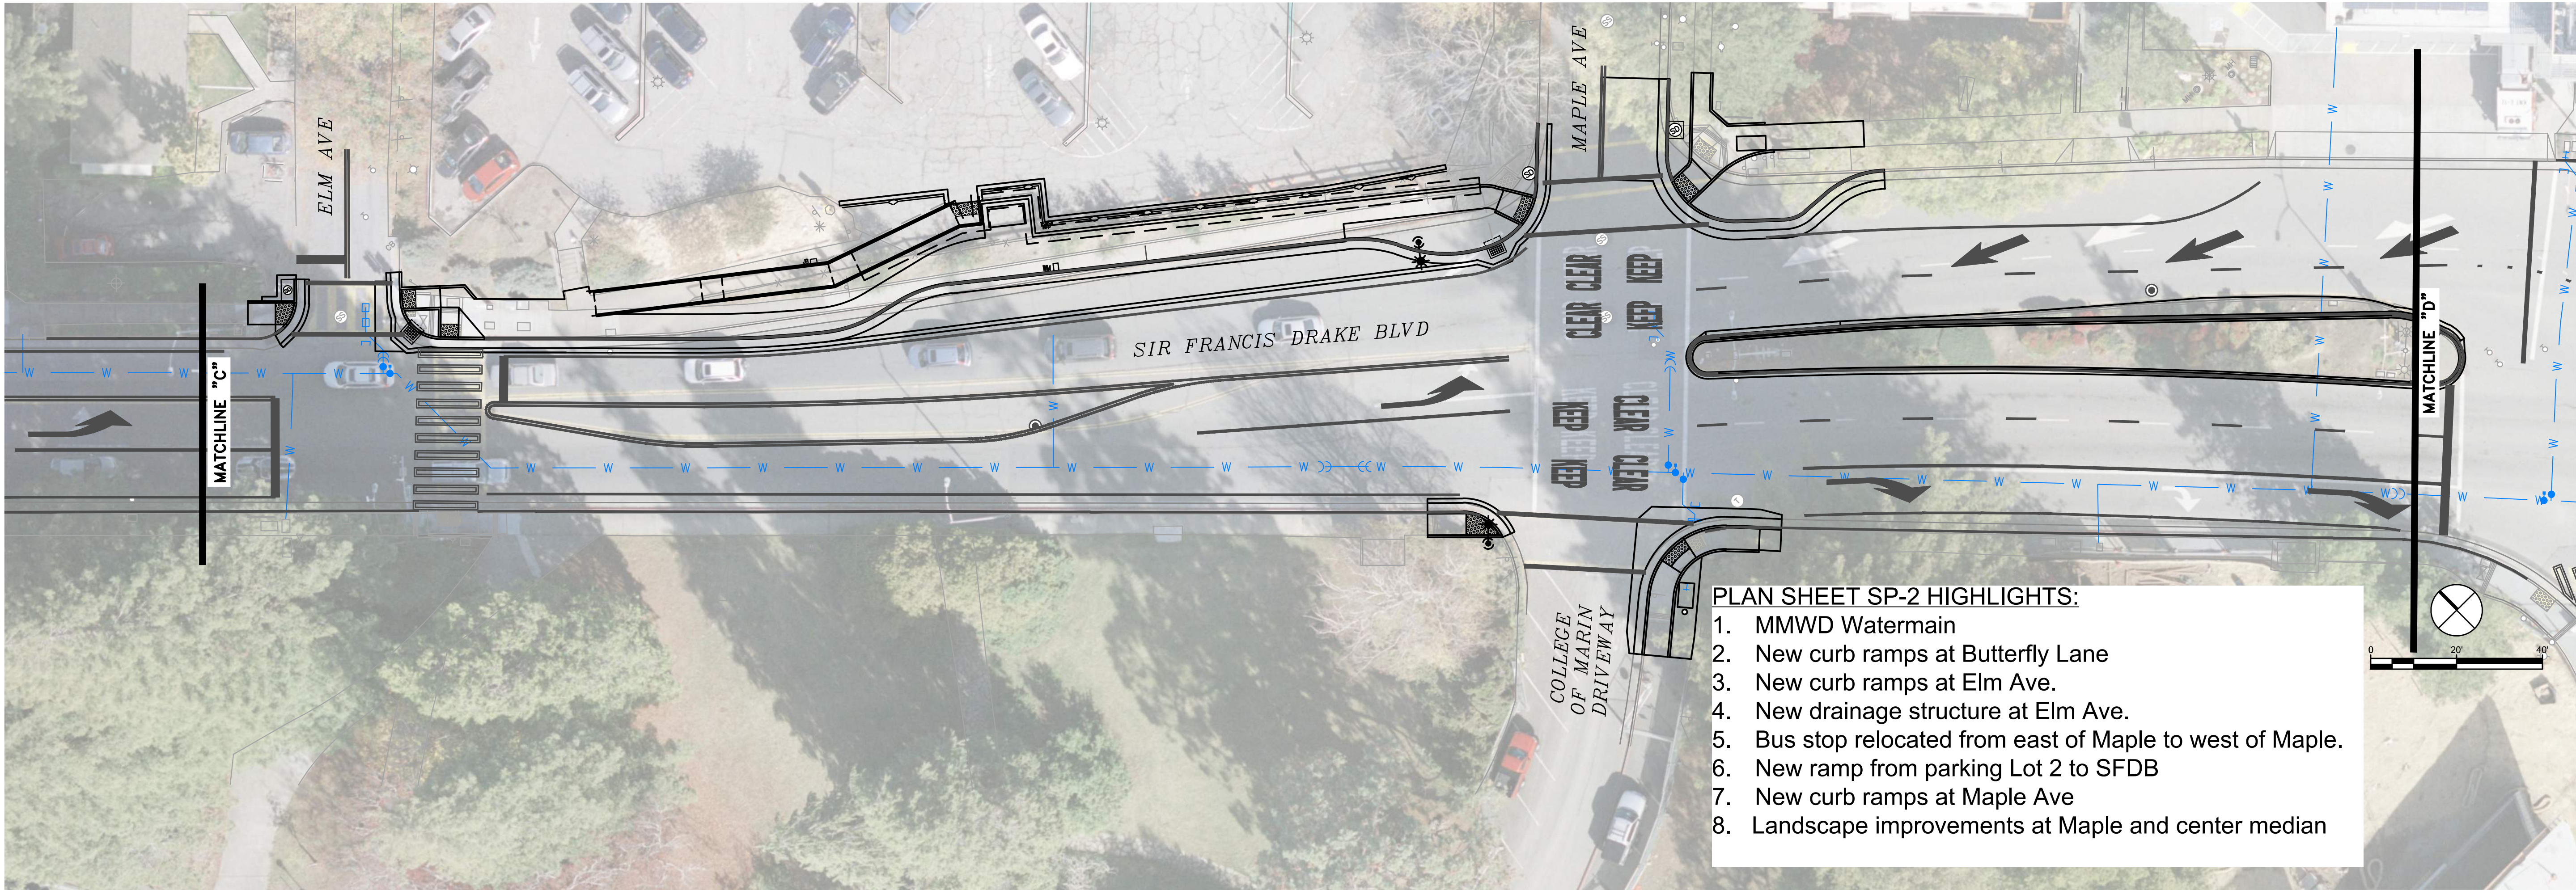

Revisions				
Date	No.	As Shown	SRF Team	AM
JUNE 2020				
Scale				
Design				
Drawn				
Approved				
Job No	20145104			

Drawing Number:
SP-2
157 OF **268**

**SIR FRANCIS DRAKE BOULEVARD
CORRIDOR REHABILITATION
SIGNING PLAN**

MARIN COUNTY


CALIFORNIA



4040 CIVIC CENTER DR.,
SUITE 530
SAN RAFAEL, CA 94903
(415) 847-1960
www.bkf.com

DRAWING NAME: L:\2014\20145104_SFRD\ENG\EXHIBITS\Overall Conceptual Exhibits\145104_OVERALL_EXHB.dwg

PLOT DATE: 06-10-20 PLOTTED BY: keIm

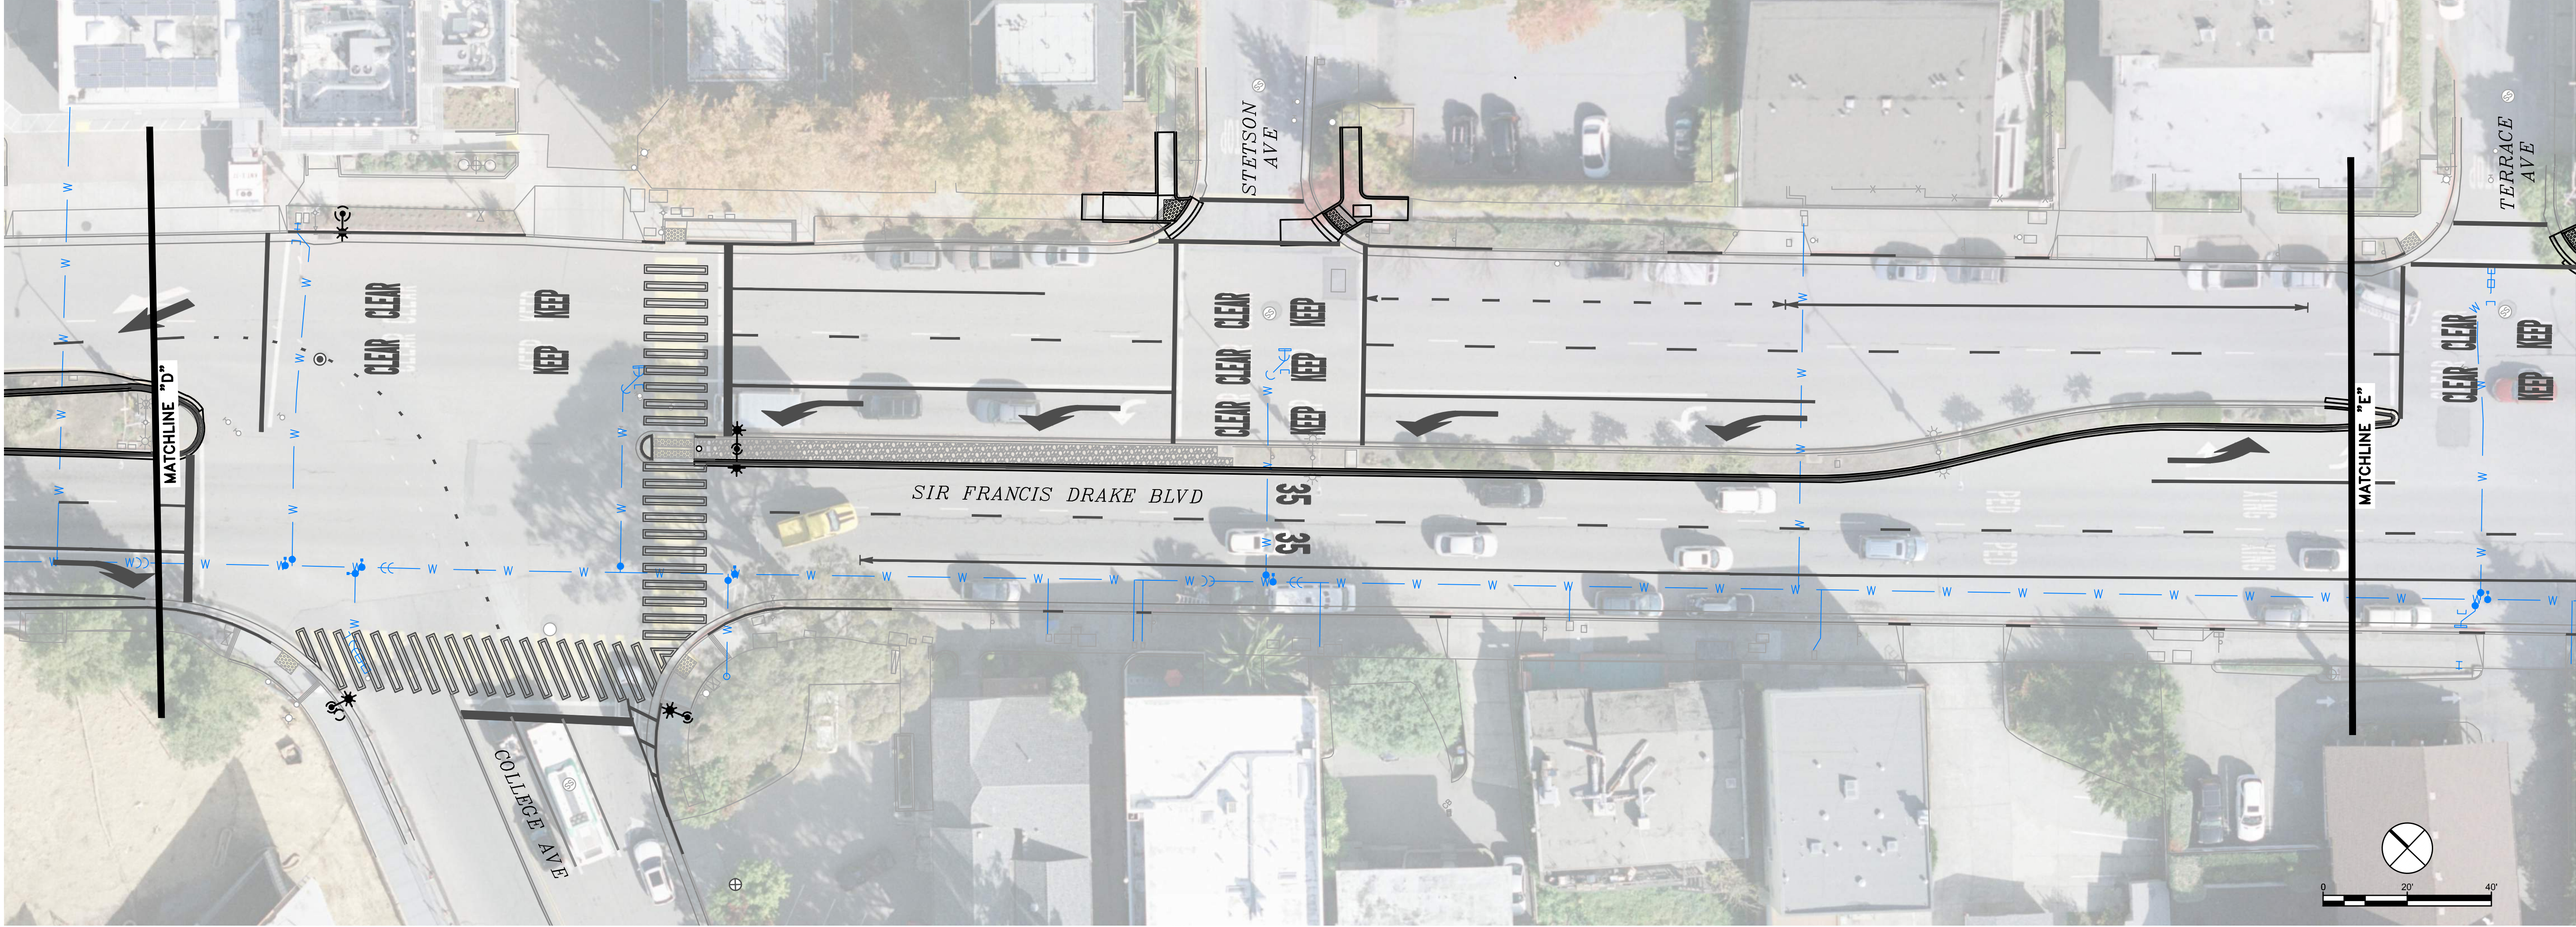

- PLAN SHEET SP-3 HIGHLIGHTS:**
- 1. MMWD Watermain
 - 2. New curb ramps at Stetson Ave
 - 3. New landscaping in center median
 - 4. Additional safety lighting at College intersection

Revisions	
No.	


Date: JUNE 2020
Scale: AS SHOWN
Design: SRF TEAM
Drawn: SRF TEAM
Approved: AM
Job No: 20145104

Drawing Number:
SP-3
158 OF **268**

**SIR FRANCIS DRAKE BOULEVARD
CORRIDOR REHABILITATION
SIGNING PLAN**

MARIN COUNTY

CALIFORNIA

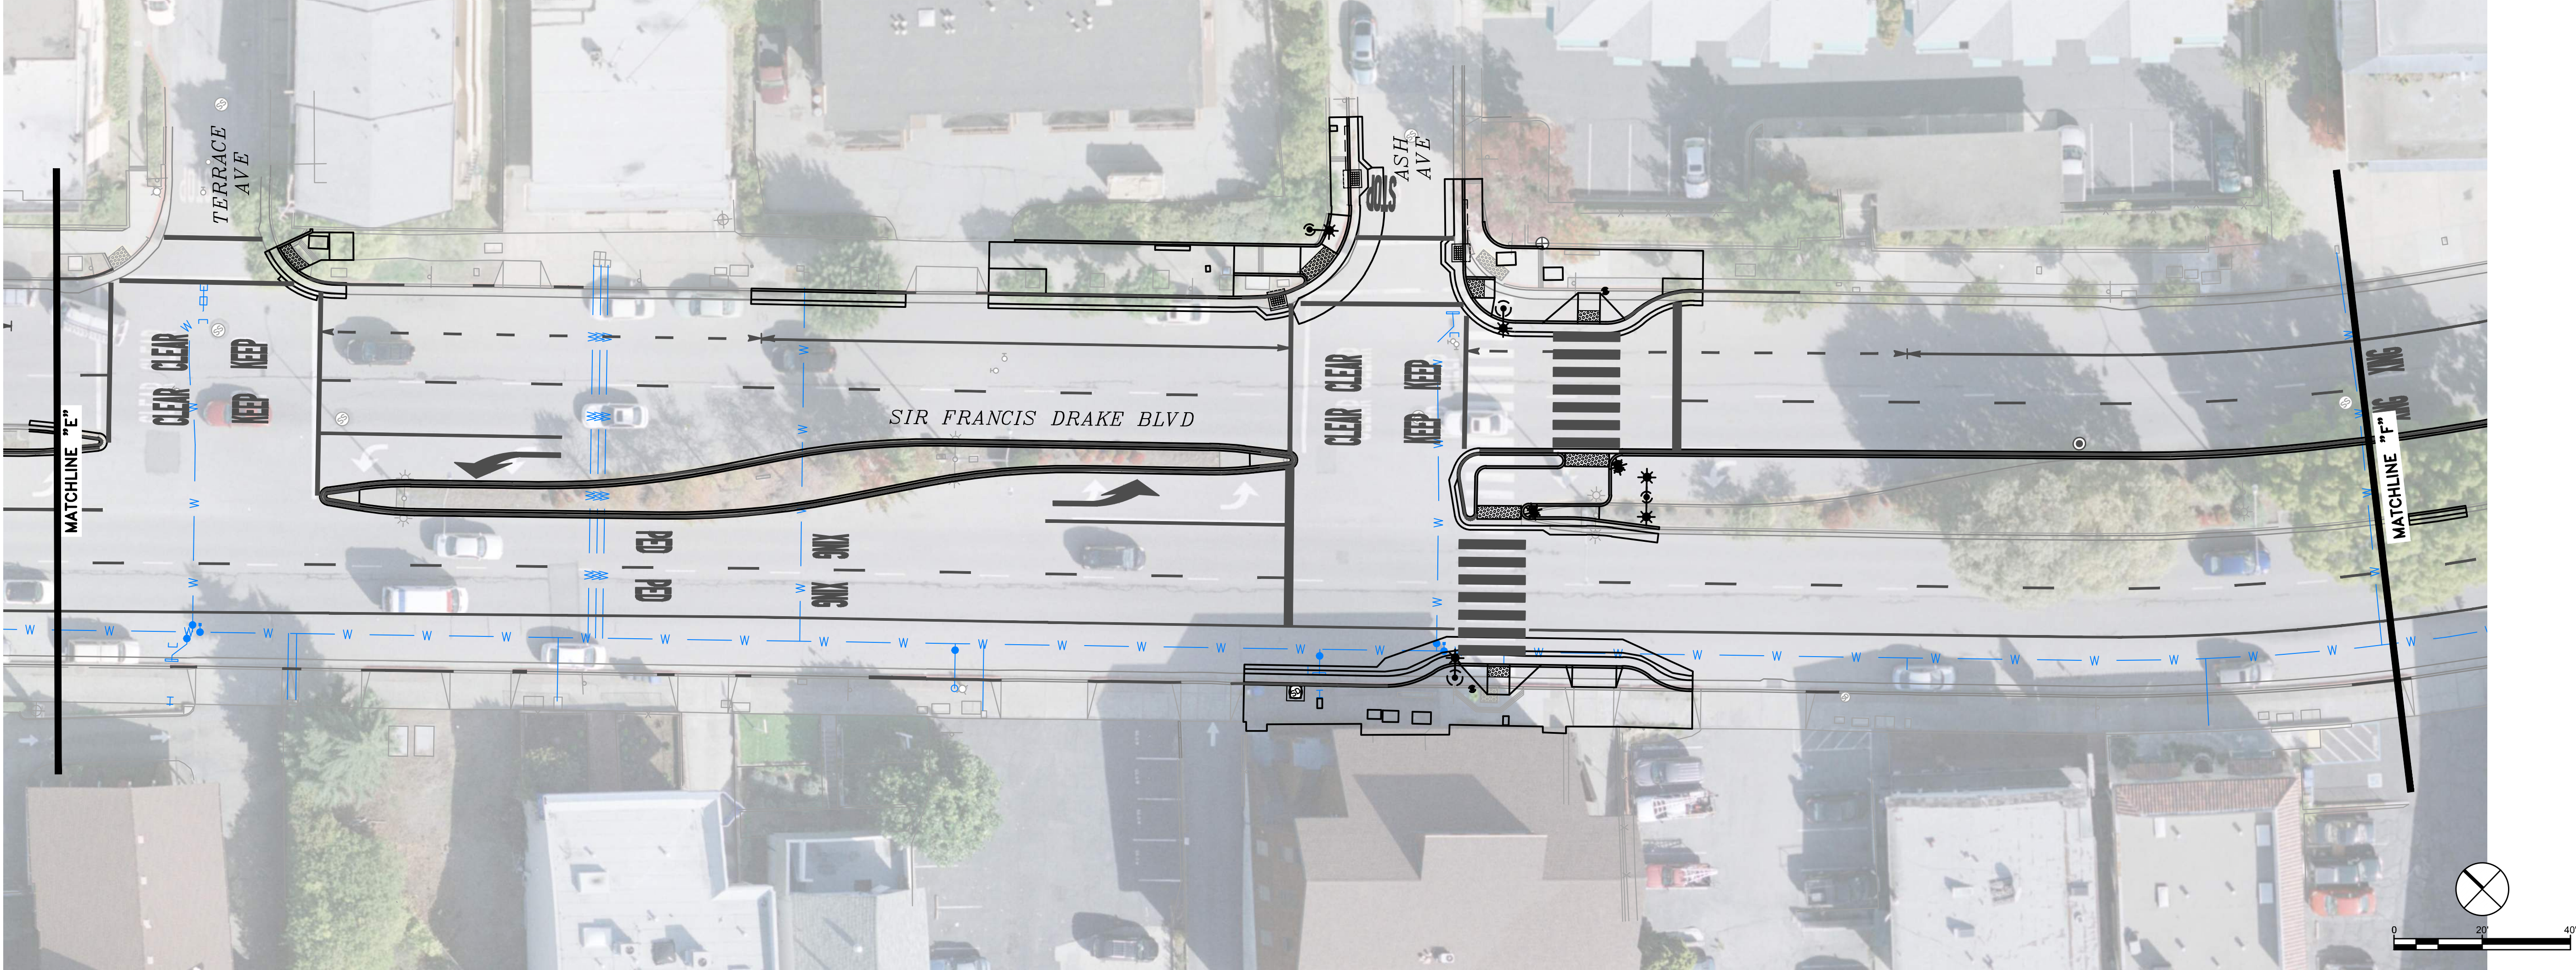

- PLAN SHEET SP-4 HIGHLIGHTS:
- 1. MMWD Watermain
 - 2. New curb ramps at Terrace and Ash Ave
 - 3. New landscaping in center median
 - 4. Pedestrian Hybrid Beacon Signal
 - 5. Westbound left turn pocket eliminated

Revisions	
No.	

Date	JUNE 2020
Scale	AS SHOWN
Design	SRF TEAM
Drawn	SRF TEAM
Approved	AM
Job No	20145104

Drawing Number:

SP-4

159 OF **268**

SIR FRANCIS DRAKE BOULEVARD
CORRIDOR REHABILITATION
SIGNING PLAN

MARIN COUNTY

CALIFORNIA



4040 CIVIC CENTER DR.,
SUITE 530
SAN RAFAEL, CA 94903
(415) 827-1960
www.bkf.com

DRAWING NAME: L:\2014\20145104_SFDR\ENG\EXHIBITS\Overall Conceptual Exhibits\145104_OVERALL_EXHB.dwg

PLOT DATE: 06-10-20 PLOTTED BY: kelm



- PLAN SHEET SP-5 HIGHLIGHTS:
- 1. MMWD Watermain
 - 2. New curb ramps at McAllister Ave
 - 3. McAllister intersection reconfigured for ped. safety
 - 4. Acceleration lane added for westbound turn from McAllister
 - 5. Westbound left turn pocket eliminated
 - 6. New landscaping in center median

Revisions		No.	
Date	JUNE 2020		
Scale	AS SHOWN		
Design	SRF TEAM		
Drawn	SRF TEAM		
Approved	AM		
Job No	20145104		

Drawing Number:
SP-5
160 OF **268**

SIR FRANCIS DRAKE BOULEVARD
CORRIDOR REHABILITATION
SIGNING PLAN

MARIN COUNTY

CALIFORNIA



PLAN SHEET SP-6 HIGHLIGHTS:

- 1. MMWD Watermain
- 2. New curb ramp at Oak Ave
- 3. New landscaping in center median

Revisions	
No.	


Date	JUNE 2020
Scale	AS SHOWN
Design	SRF TEAM
Drawn	SRF TEAM
Approved	AM
Job No	20145104

Drawing Number:	
SP-6	
161	OF 268

SIR FRANCIS DRAKE BOULEVARD
CORRIDOR REHABILITATION
SIGNING PLAN

MARIN COUNTY

CALIFORNIA

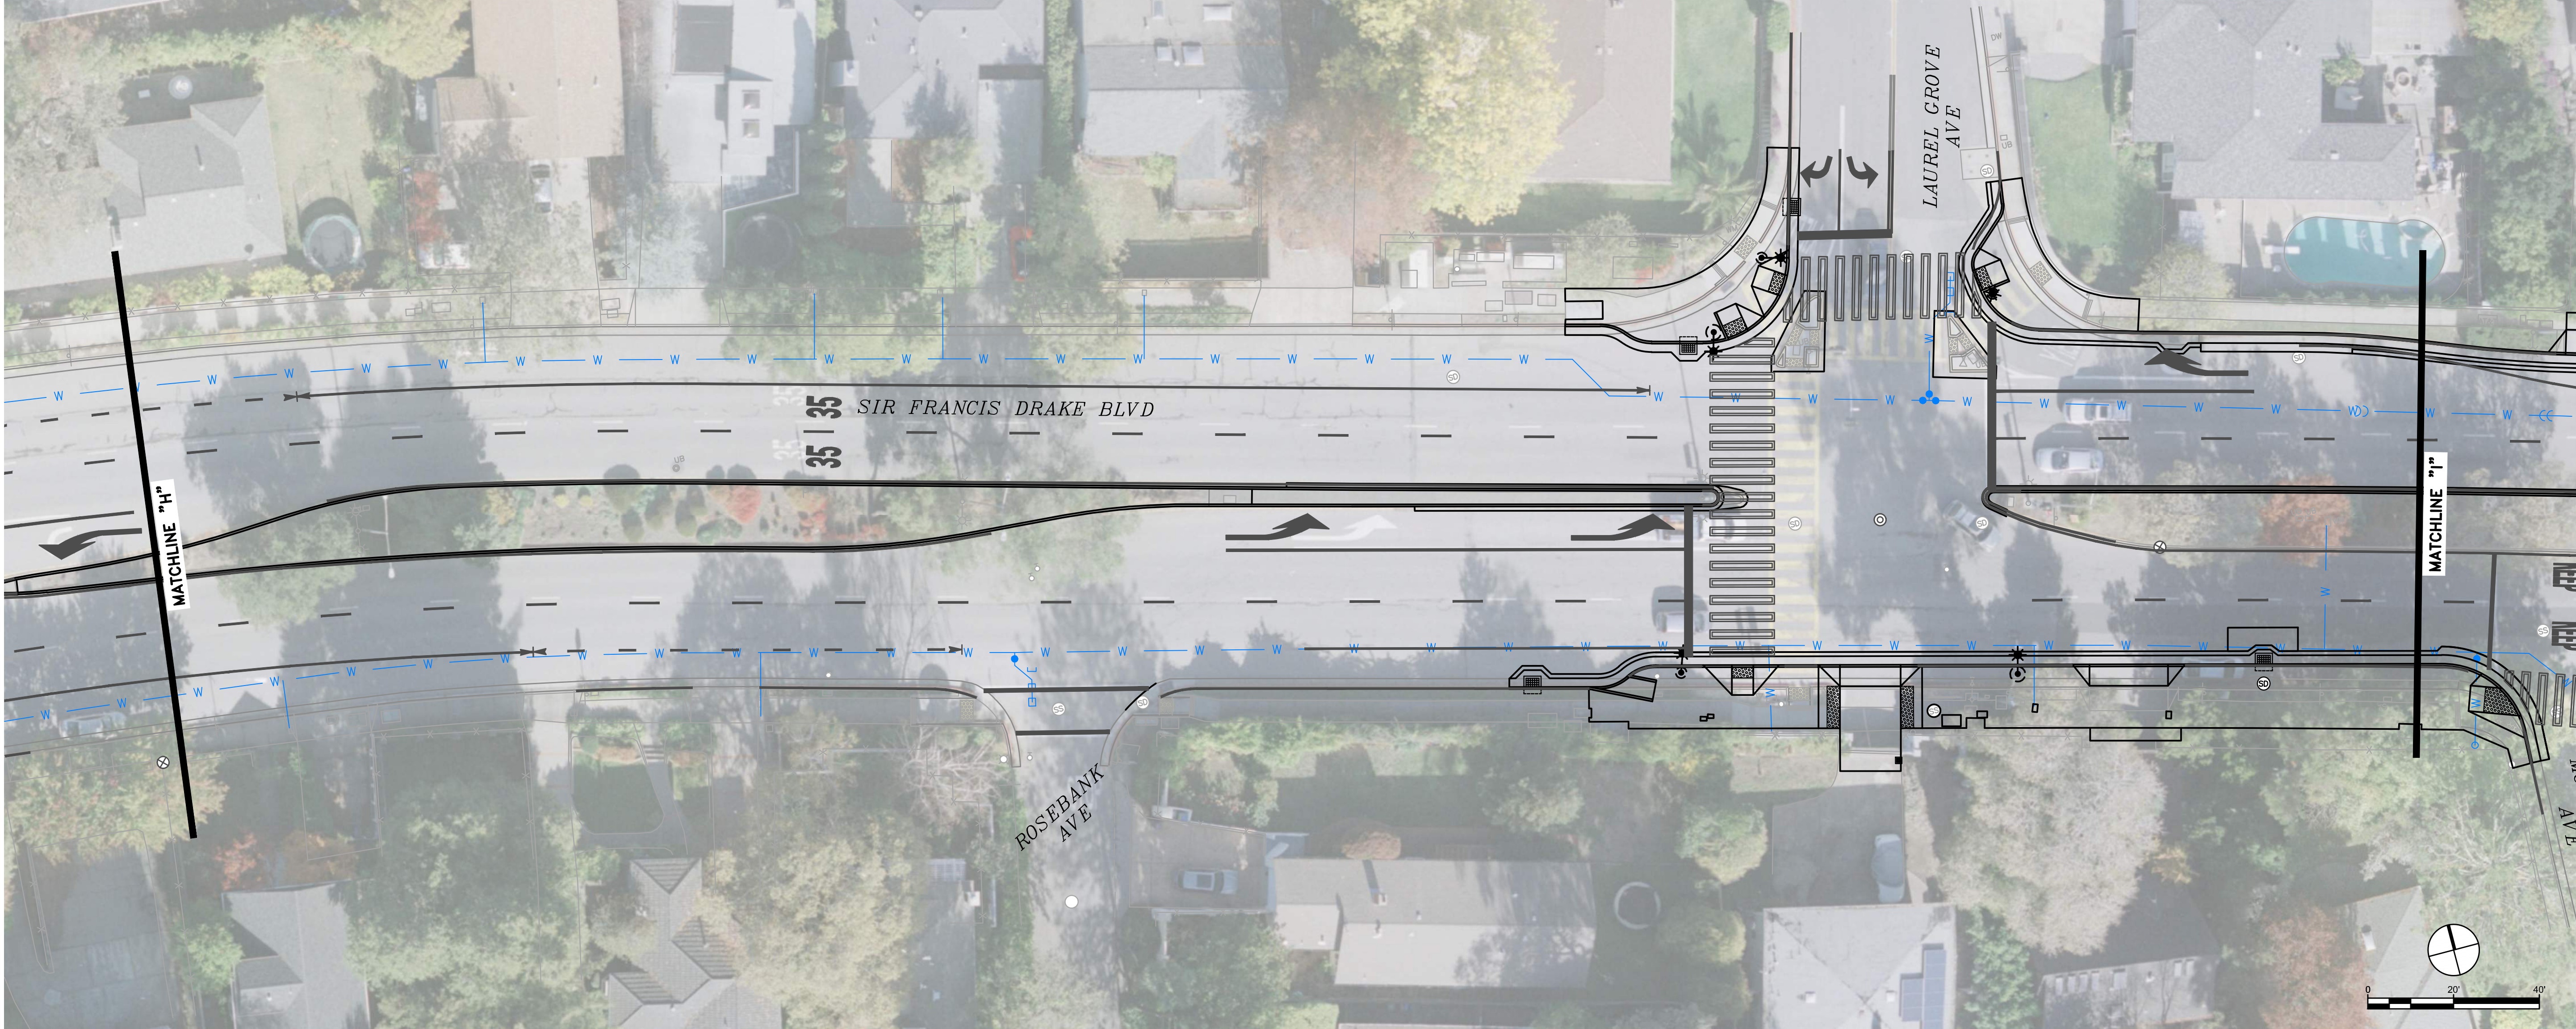

- PLAN SHEET SP-7 HIGHLIGHTS:
- 1. MMWD Watermain
 - 2. New curb ramps at Laurel Grove Ave
 - 3. Laurel Grove Intersection reconfigured with sidewalk bulb-outs
 - 4. Sidewalk widening on south side of SFDB
 - 5. Bike ramp from eastbound SFDB to widened sidewalk
 - 6. New landscaping in center median

Revisions		No.	
Date	JUNE 2020		
Scale	AS SHOWN		
Design	SRF TEAM		
Drawn	SRF TEAM		
Approved	AM		
Job No	20145104		

Drawing Number:
SP-7
162 OF **268**


SIR FRANCIS DRAKE BOULEVARD
CORRIDOR REHABILITATION
SIGNING PLAN

MARIN COUNTY

CALIFORNIA

DRAWING NAME: L:\2014\20145104_SFD\ENGS\EXHIBITS\Overall Conceptual Exhibits\145104_OVERALL_EXHB.dwg

PLOT DATE: 06-10-20 PLOTTED BY: kel

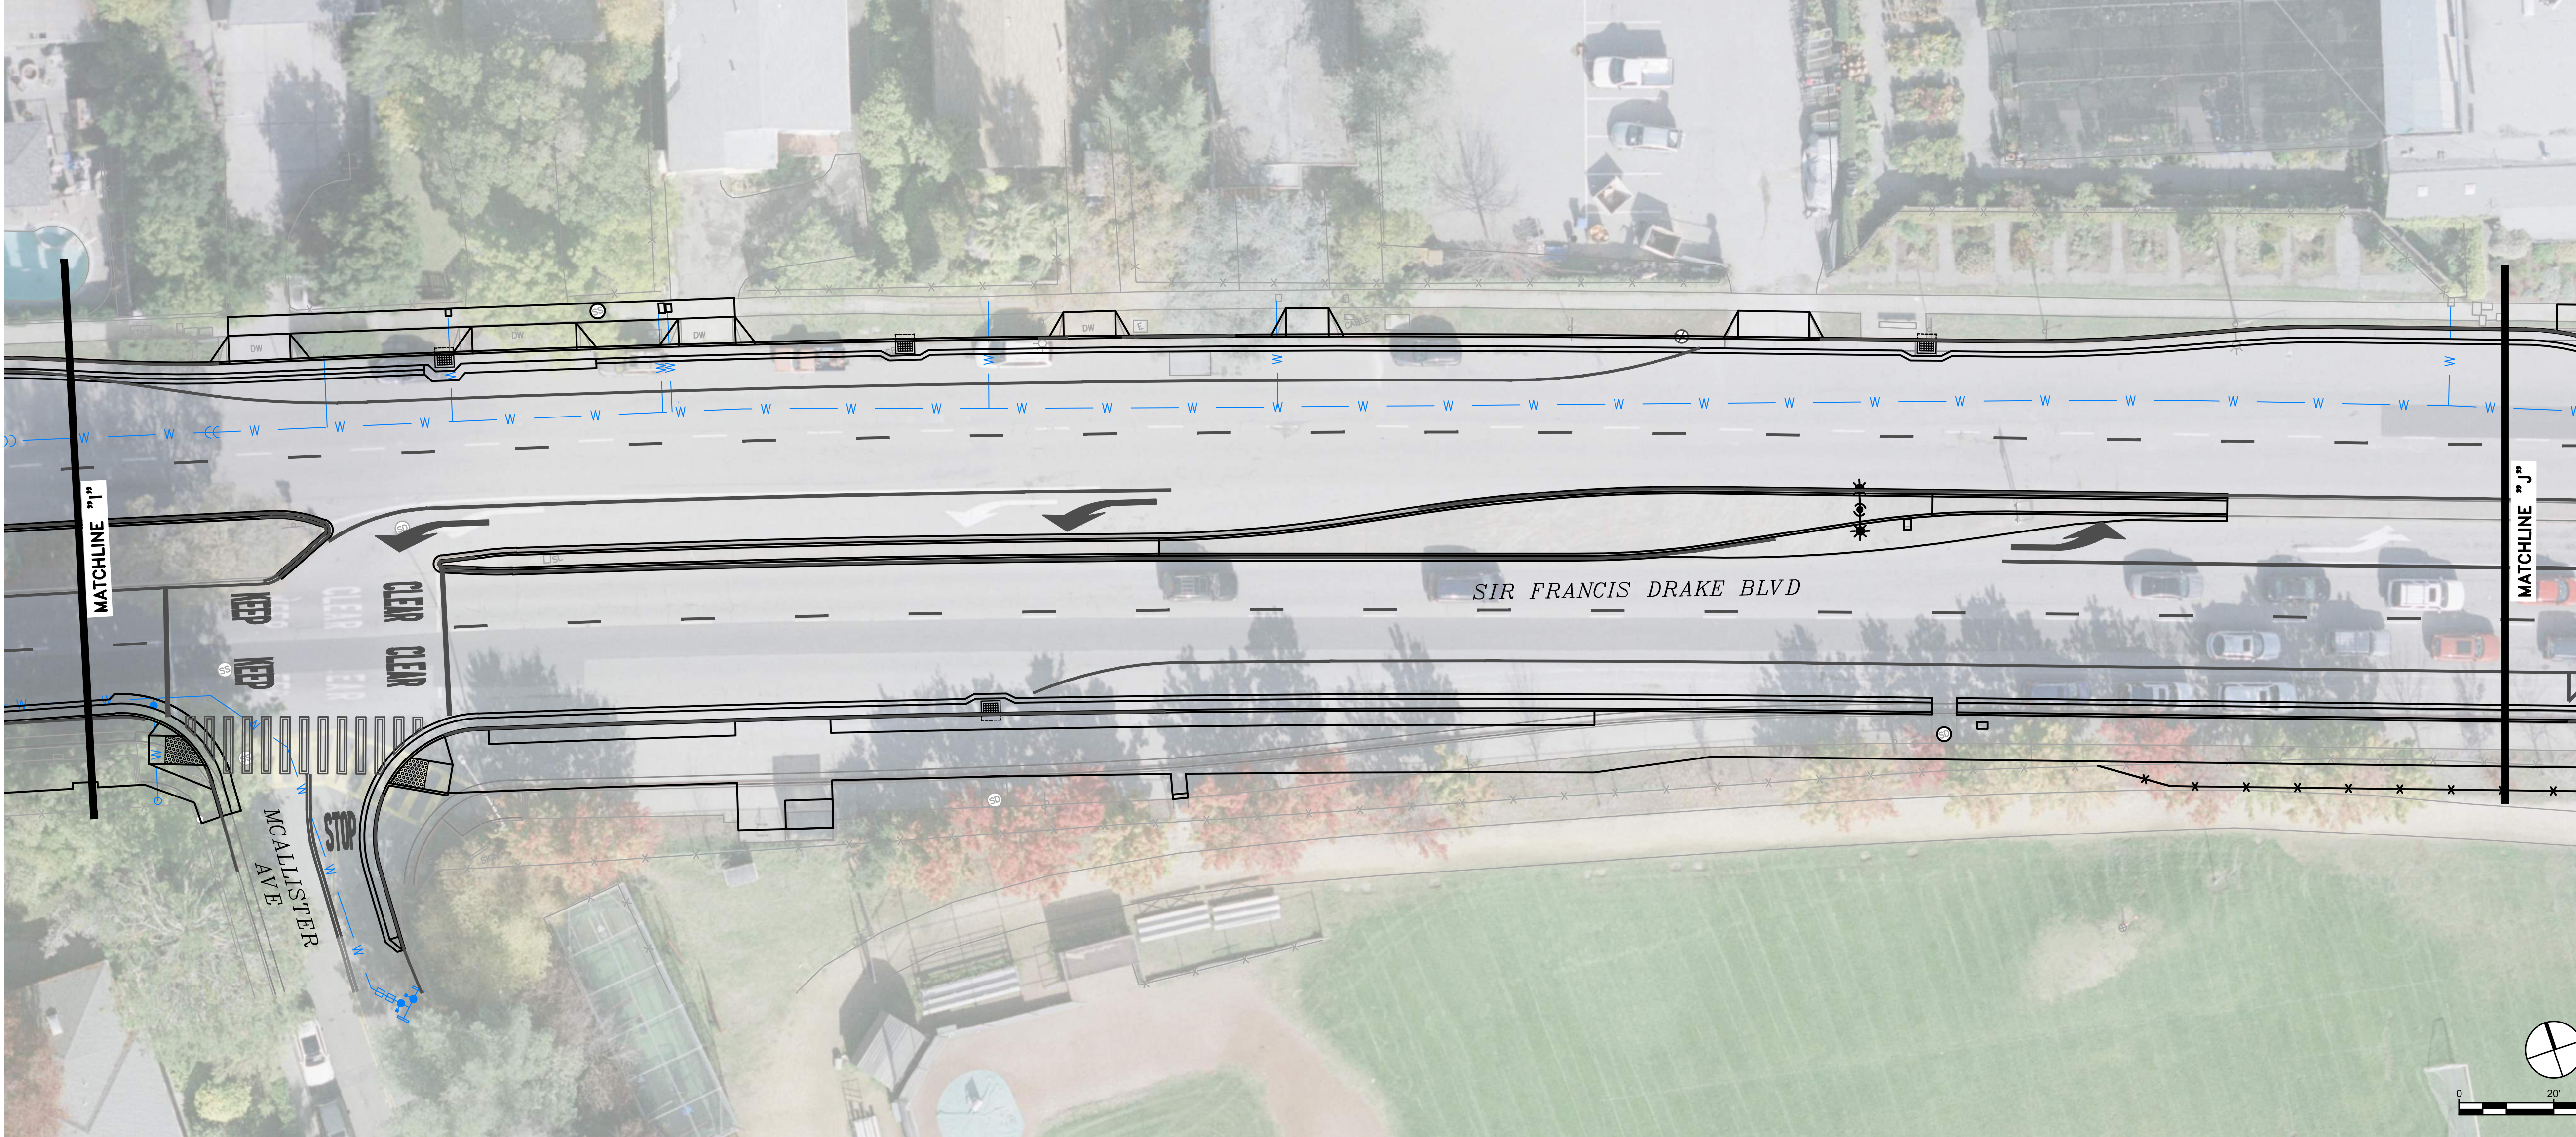


Revisions	
No.	
Date	JUNE 2020
Scale	AS SHOWN
Design	SRF TEAM
Drawn	SRF TEAM
Approved	AM
Job No	20145104

Drawing Number:
SP-8
163 OF **268**


SIR FRANCIS DRAKE BOULEVARD
CORRIDOR REHABILITATION
SIGNING PLAN

MARIN COUNTY

CALIFORNIA

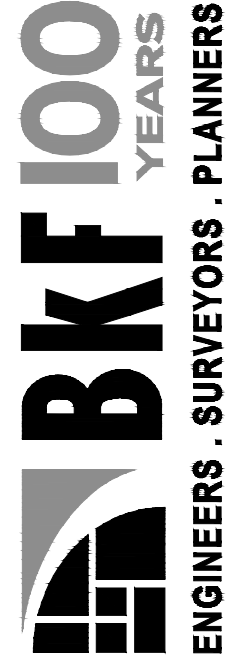

4040 CIVIC CENTER DR.,
SUITE 530
SAN RAFAEL, CA 94903
(415) 827-1560
www.bkf.com

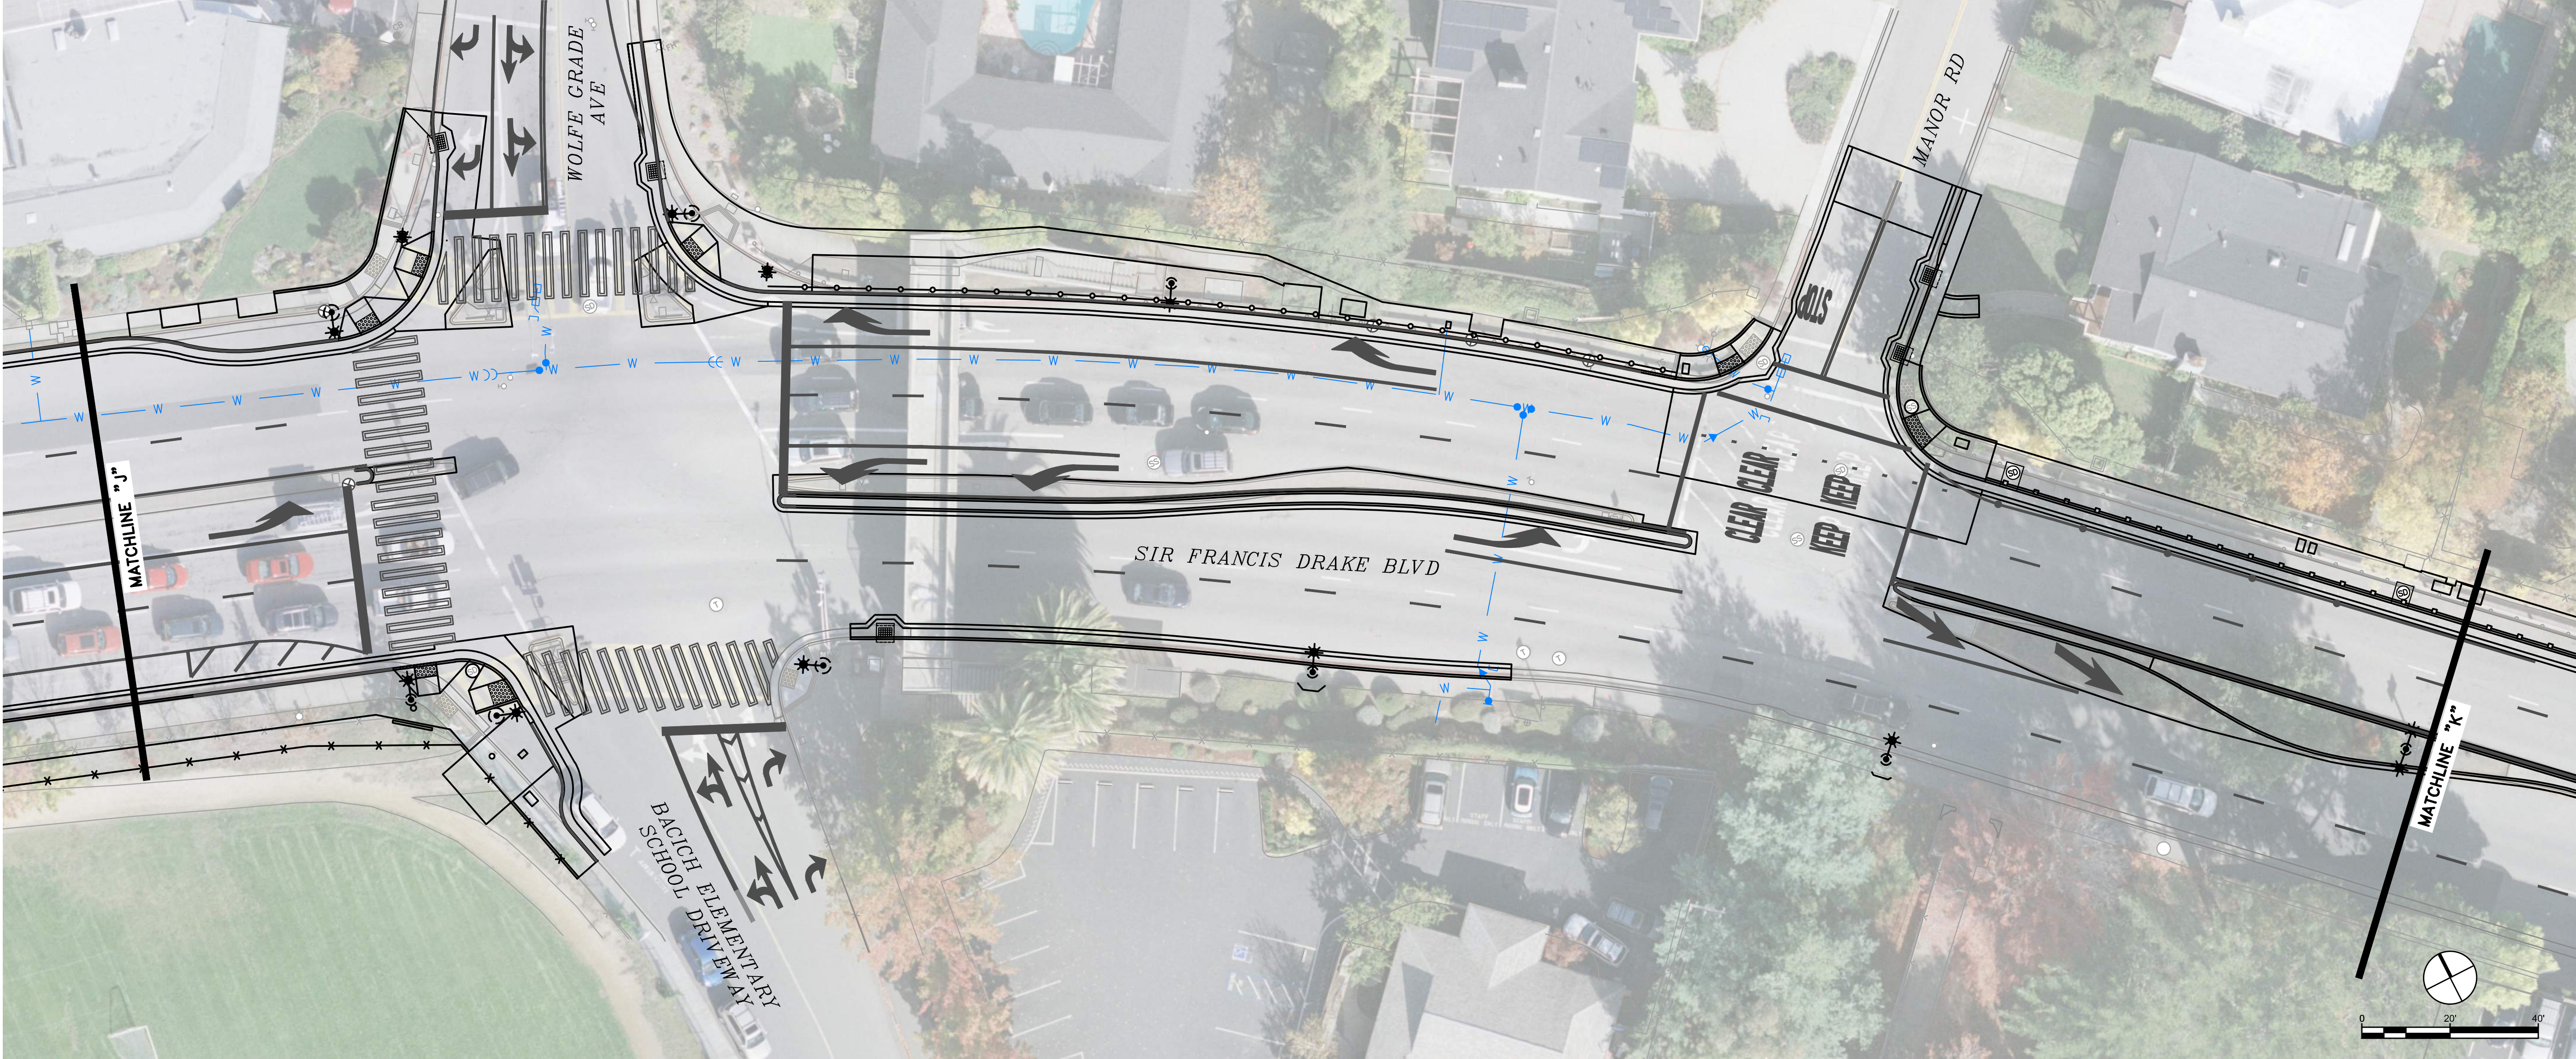

PLAN SHEET SP-9 HIGHLIGHTS:

- 1. MMWD Watermain
- 2. New curb ramps at Wolfe Grade and Manor Rd
- 3. Wolfe Grade Intersection reconfigured with sidewalk bulb-outs
- 4. At grade pedestrian crossing at Wolfe Grade added to west side of intersection
- 5. New safety lighting at Wolfe Grade intersection
- 6. New center median island
- 7. Manor Rd intersection reconfigured
- 8. Drainage inlet added at Manor Rd.
- 9. Acceleration lane added for eastbound turn from Manor Rd

Revisions		No.	
Date	JUNE 2020		
Scale	AS SHOWN		
Design	SRF TEAM		
Drawn	SRF TEAM		
Approved	AM		
Job No	20145104		


Drawing Number:

SIR FRANCIS DRAKE BOULEVARD
CORRIDOR REHABILITATION
SIGNING PLAN

MARIN COUNTY

CALIFORNIA

DRAWING NAME: L:\2014\20145104_SFDR\ENG\EXHIBITS\Overall Conceptual Exhibits\145104_OVERALL_EXHB.dwg
PLOT DATE: 06-10-20 PLOTTED BY: kelm

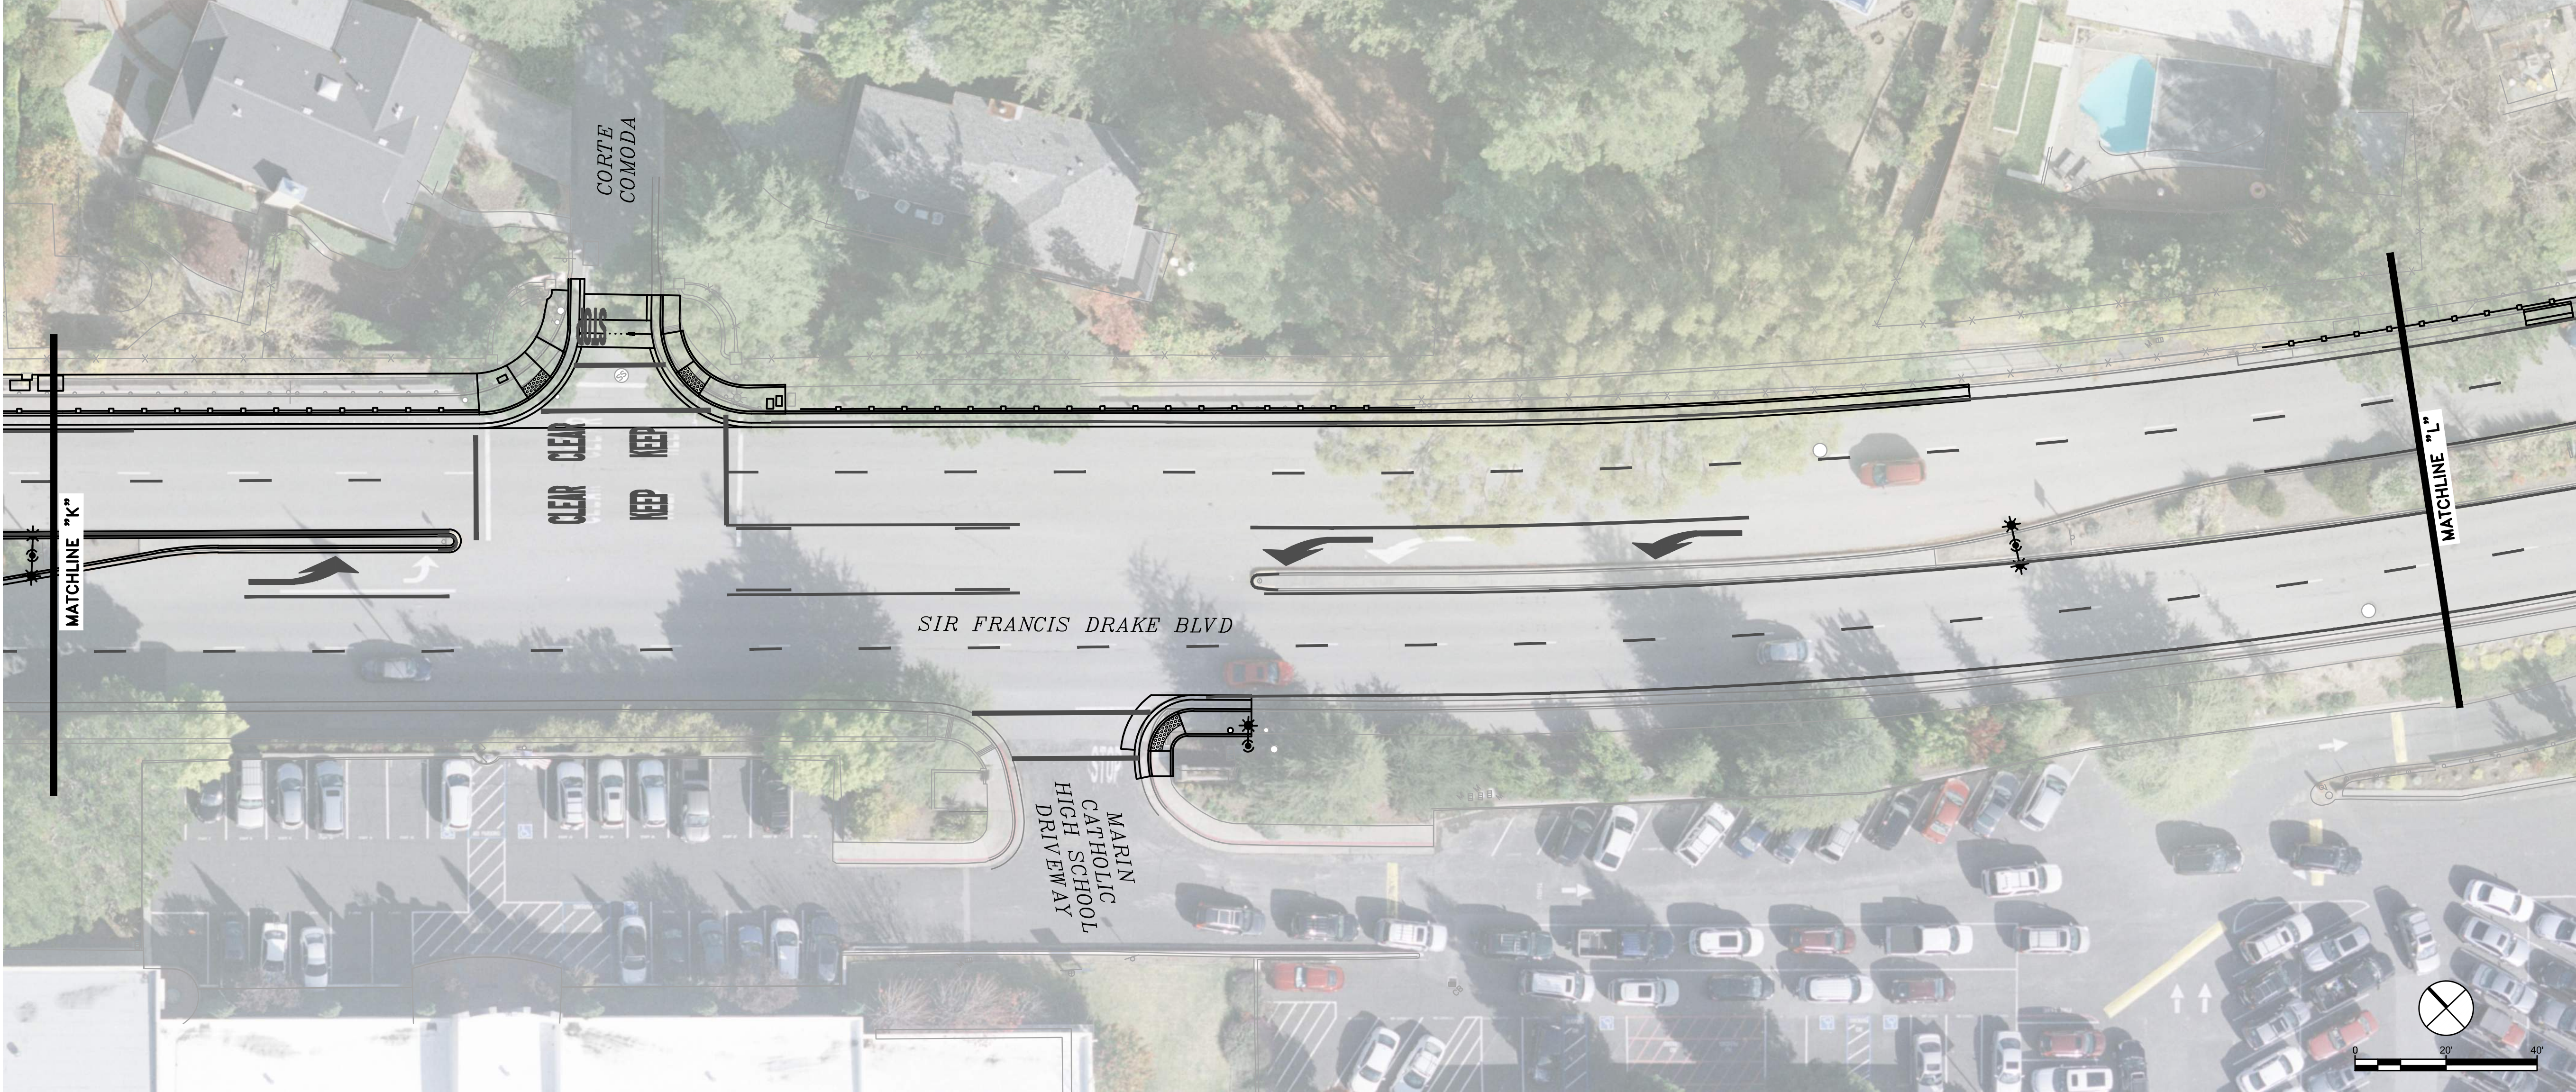

- PLAN SHEET SP-10 HIGHLIGHTS:
- 1. New curb ramps at Corte Comoda and Marin Catholic Driveway
 - 2. Striping of two-way lane in center of road
 - 3. Drainage swale added across Corte Comoda
 - 4. Landscape improvements to median island to the east
 - 5. Existing guardrail replaced with post and cable fencing

Revisions	
No.	

Date	JUNE 2020
Scale	AS SHOWN
Design	SRF TEAM
Drawn	SRF TEAM
Approved	AM
Job No	20145104

Drawing Number:
SP-10
165 OF **268**


SIR FRANCIS DRAKE BOULEVARD
CORRIDOR REHABILITATION
SIGNING PLAN

MARIN COUNTY

CALIFORNIA

DRAWING NAME: L:\2014\20145104_SFDR\ENG\EXHIBITS\Overall Conceptual Exhibits\145104_OVERALL_EXHB.dwg

PLOT DATE: 06-10-20 PLOTTED BY: kelm

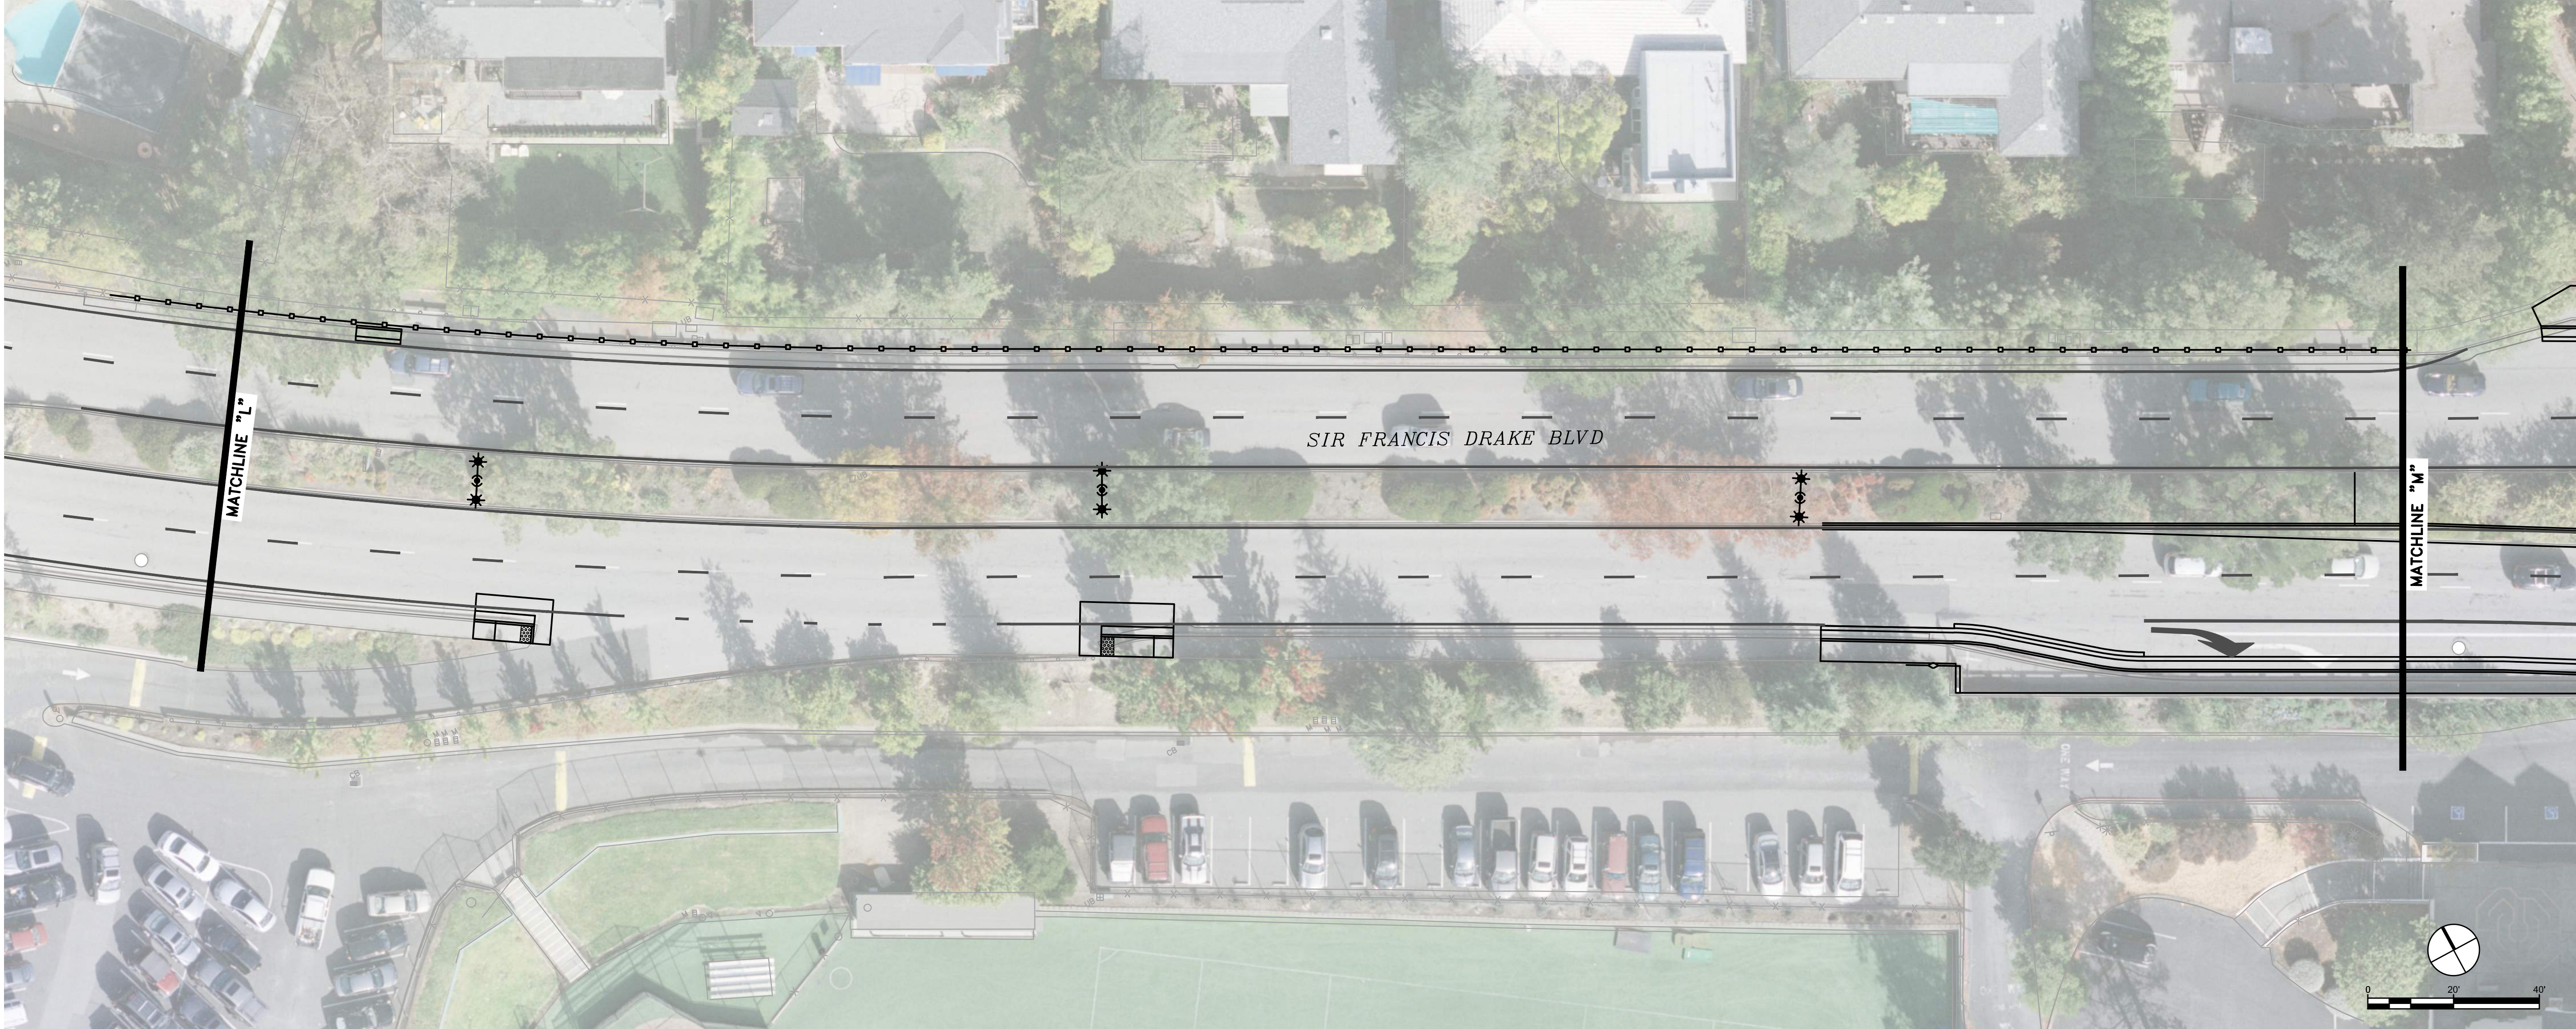

- PLAN SHEET SP-11 HIGHLIGHTS:
- 1. New curb ramps at Marin Catholic Driveway exit
 - 2. Landscape improvements to median island
 - 3. Existing guardrail replaced with post and cable fencing
 - 4. Sidewalk widening on south side of SFDB along church property

Date	No.	Revisions
JUNE 2020		
Scale AS SHOWN		
Design SRF TEAM		
Drawn SRF TEAM		
Approved AM		
Job No 20145104		

Drawing Number:
SP-11
166 OF 268

**SIR FRANCIS DRAKE BOULEVARD
CORRIDOR REHABILITATION
SIGNING PLAN**

MARIN COUNTY

CALIFORNIA

SIGNING PLAN

Revisions

No.

Date

Scale

Design

Drawn

Approved


Job No

Drawing Number:

SP-12



167

OF

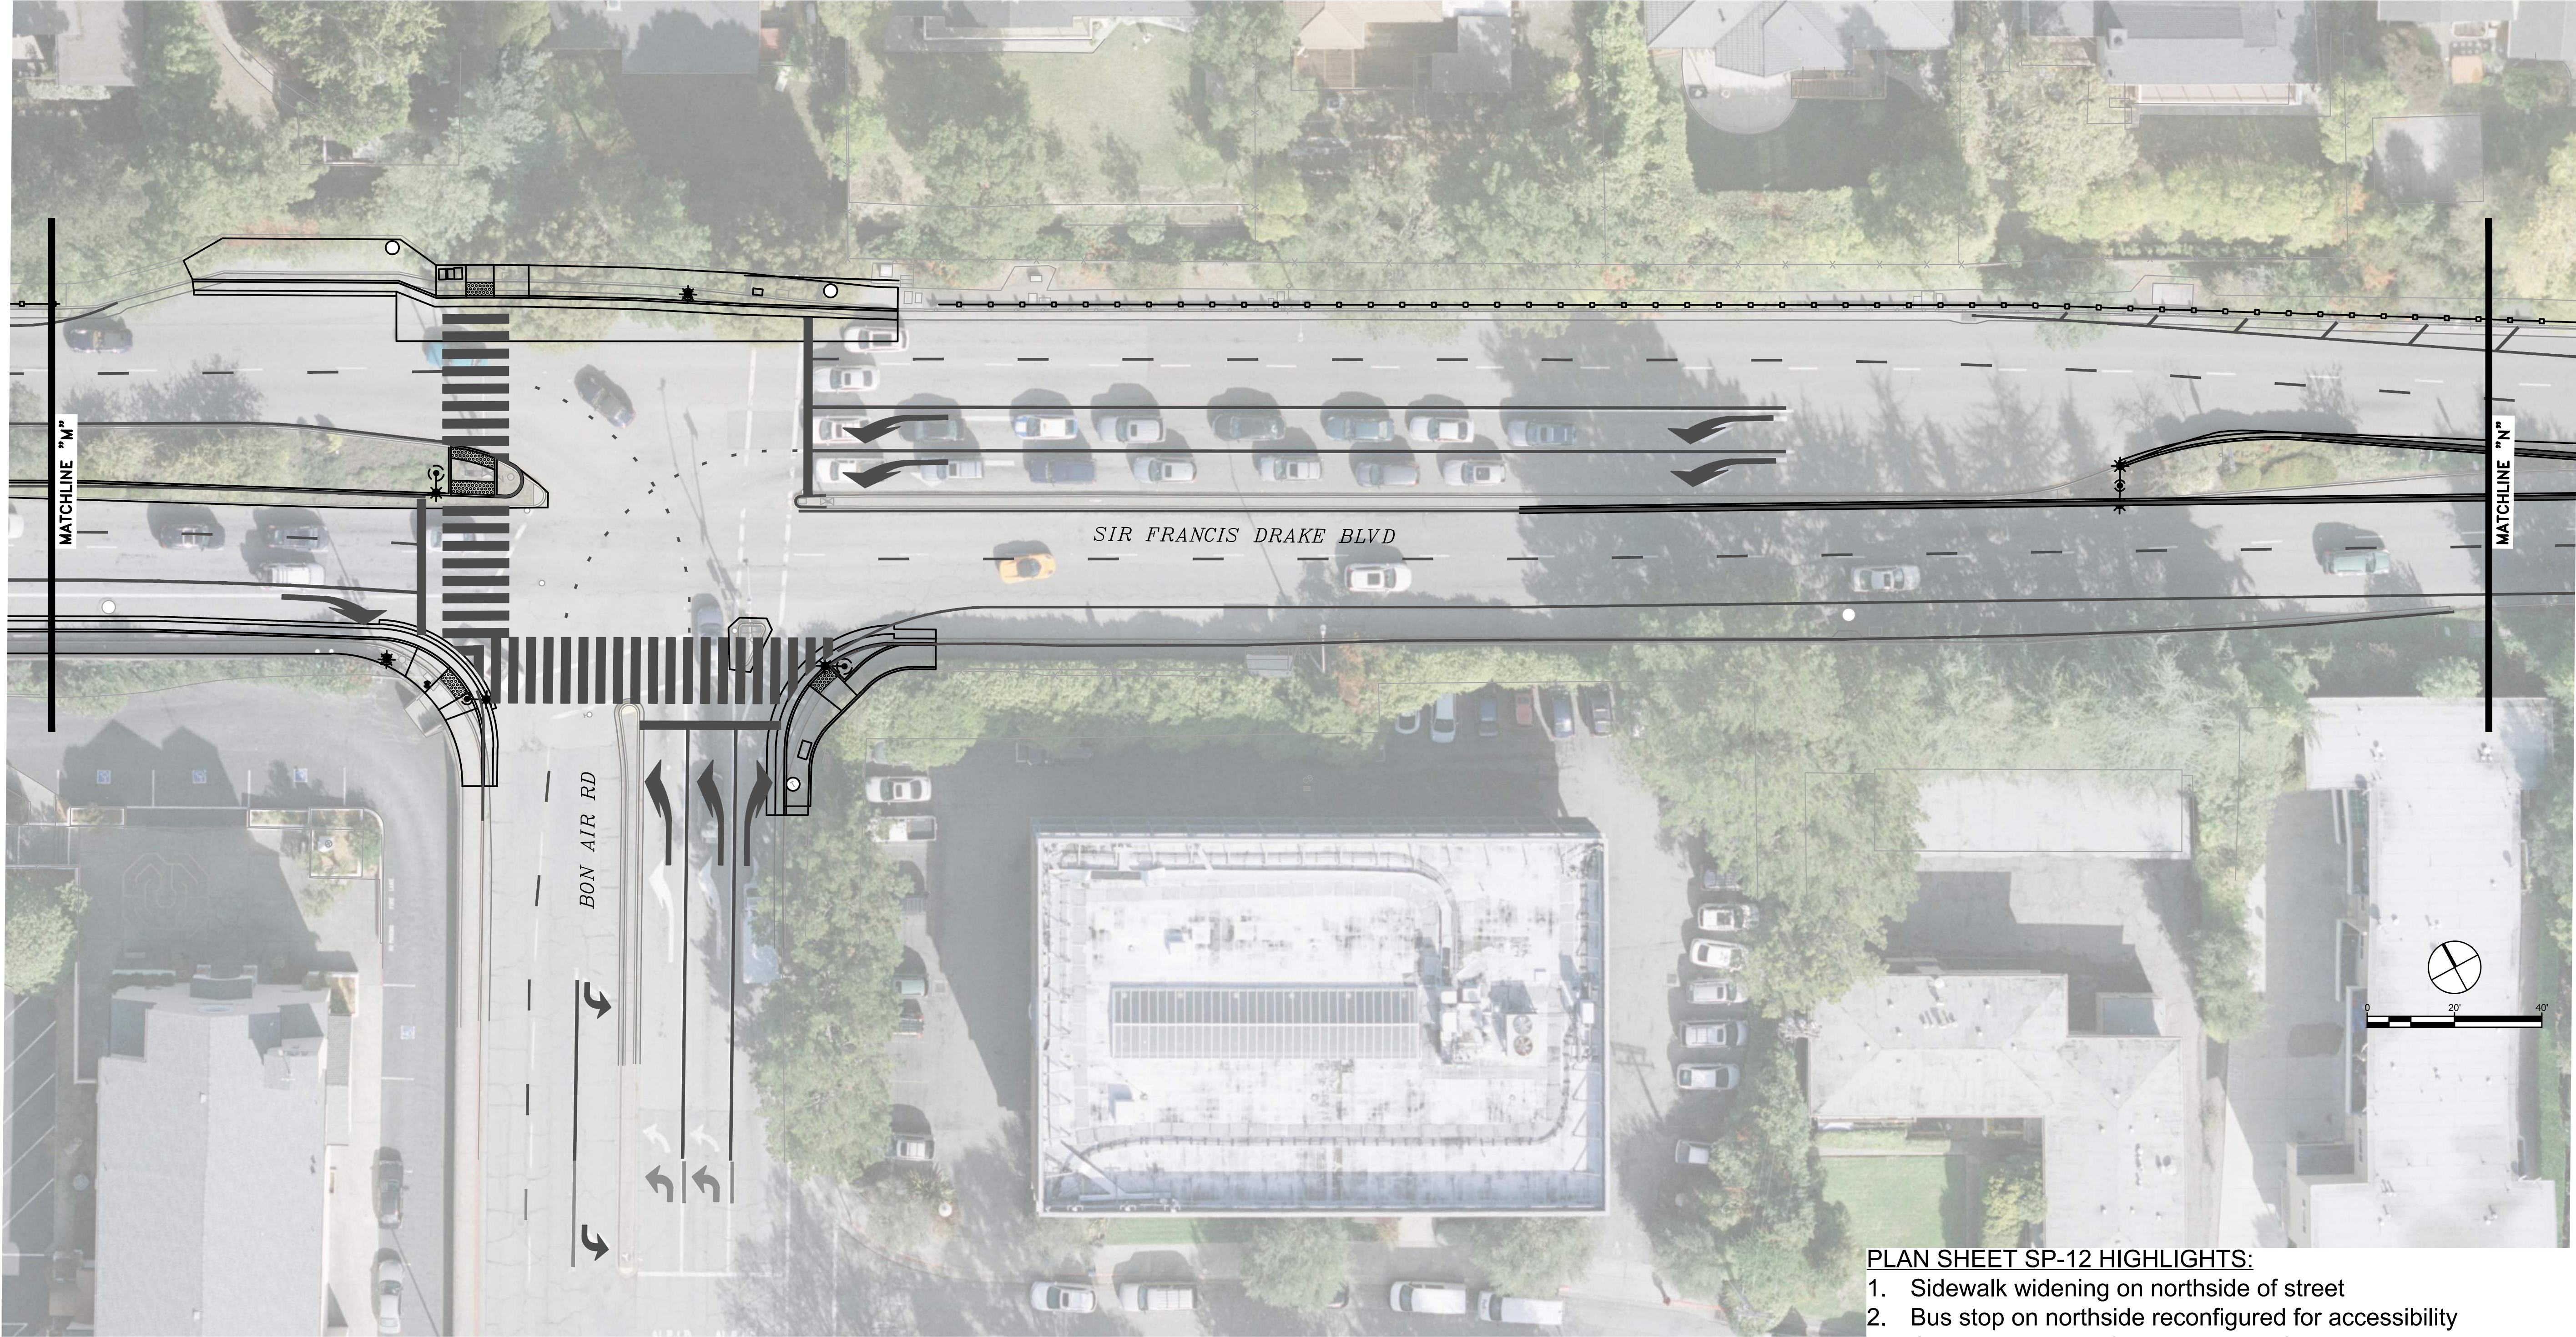

- PLAN SHEET SP-12 HIGHLIGHTS:
- 1. Sidewalk widening on northside of street
 - 2. Bus stop on northside reconfigured for accessibility
 - 3. Crosswalk moved from east side of intersection to west side
 - 4. Landscape improvements to median island
 - 5. Existing guardrail replaced with post and cable fencing
 - 6. Sidewalk widening on south side of SFDB along church property

DRAWING NAME: L:\2014\20145104_SFDR\ENG\EXHIBITS\Overall Conceptual Exhibits\145104_OVERALL_EXHB.dwg
PLOT DATE: 06-10-20 PLOTTED BY: kel

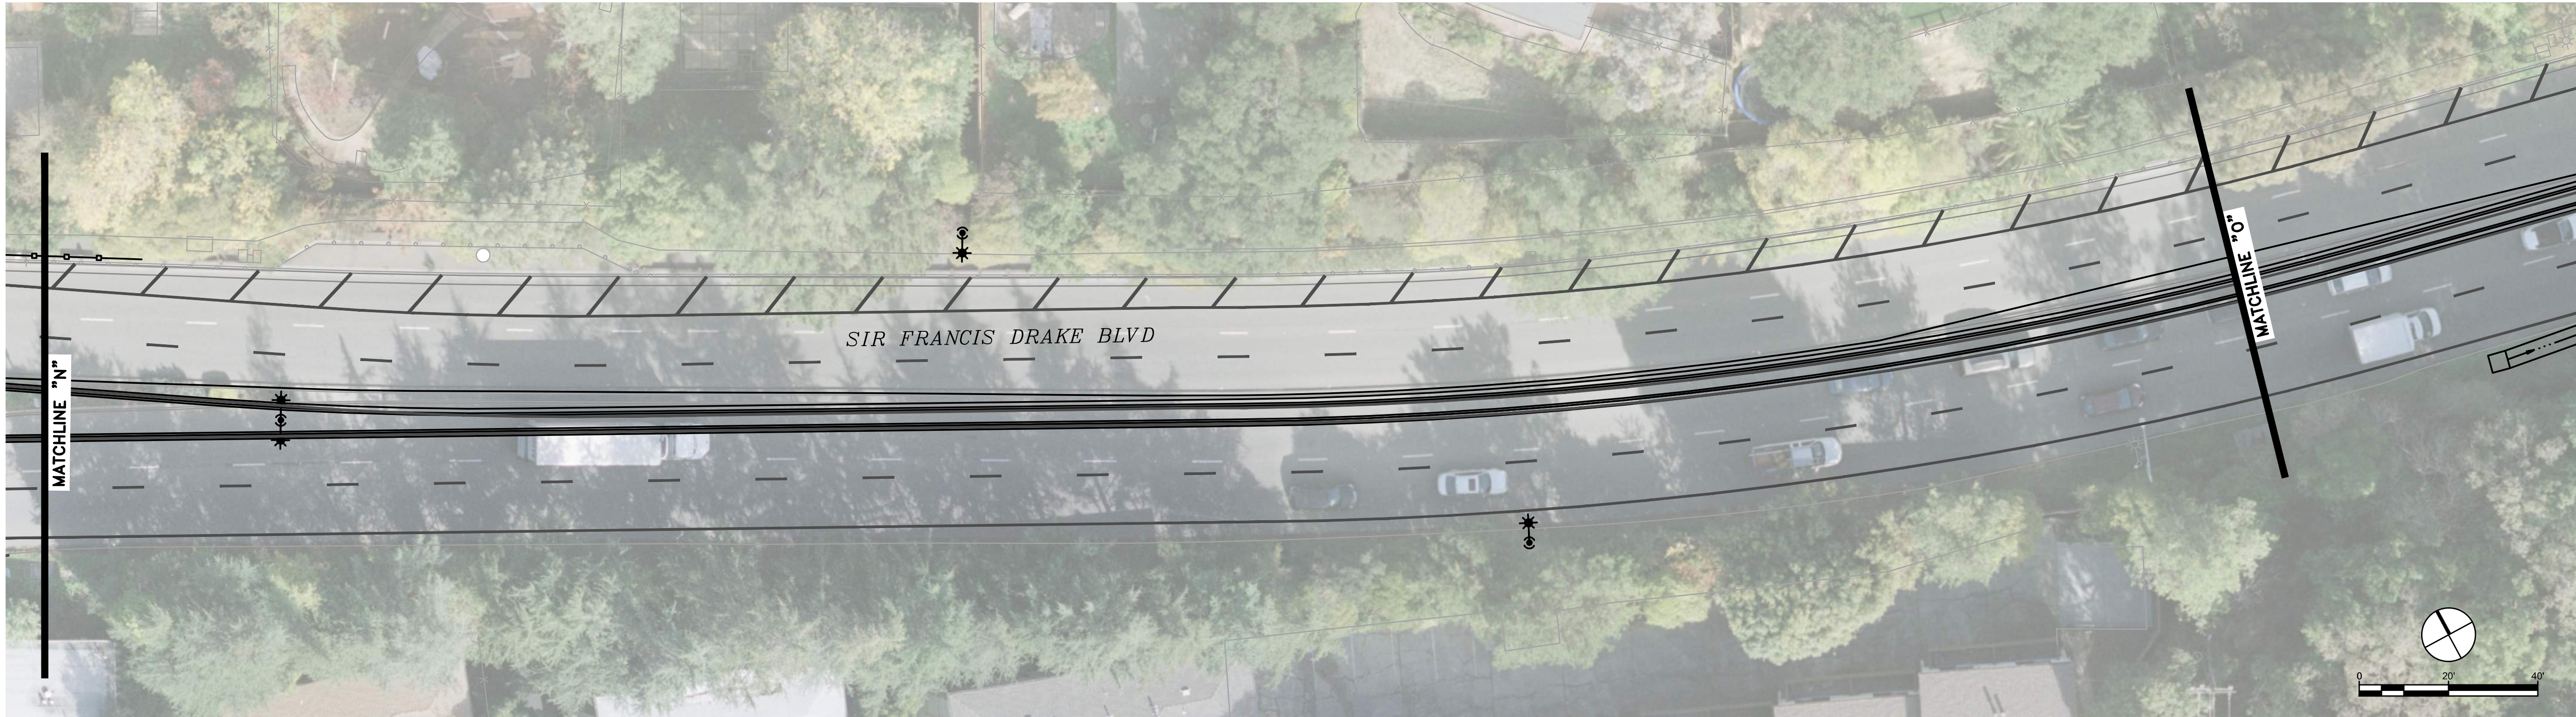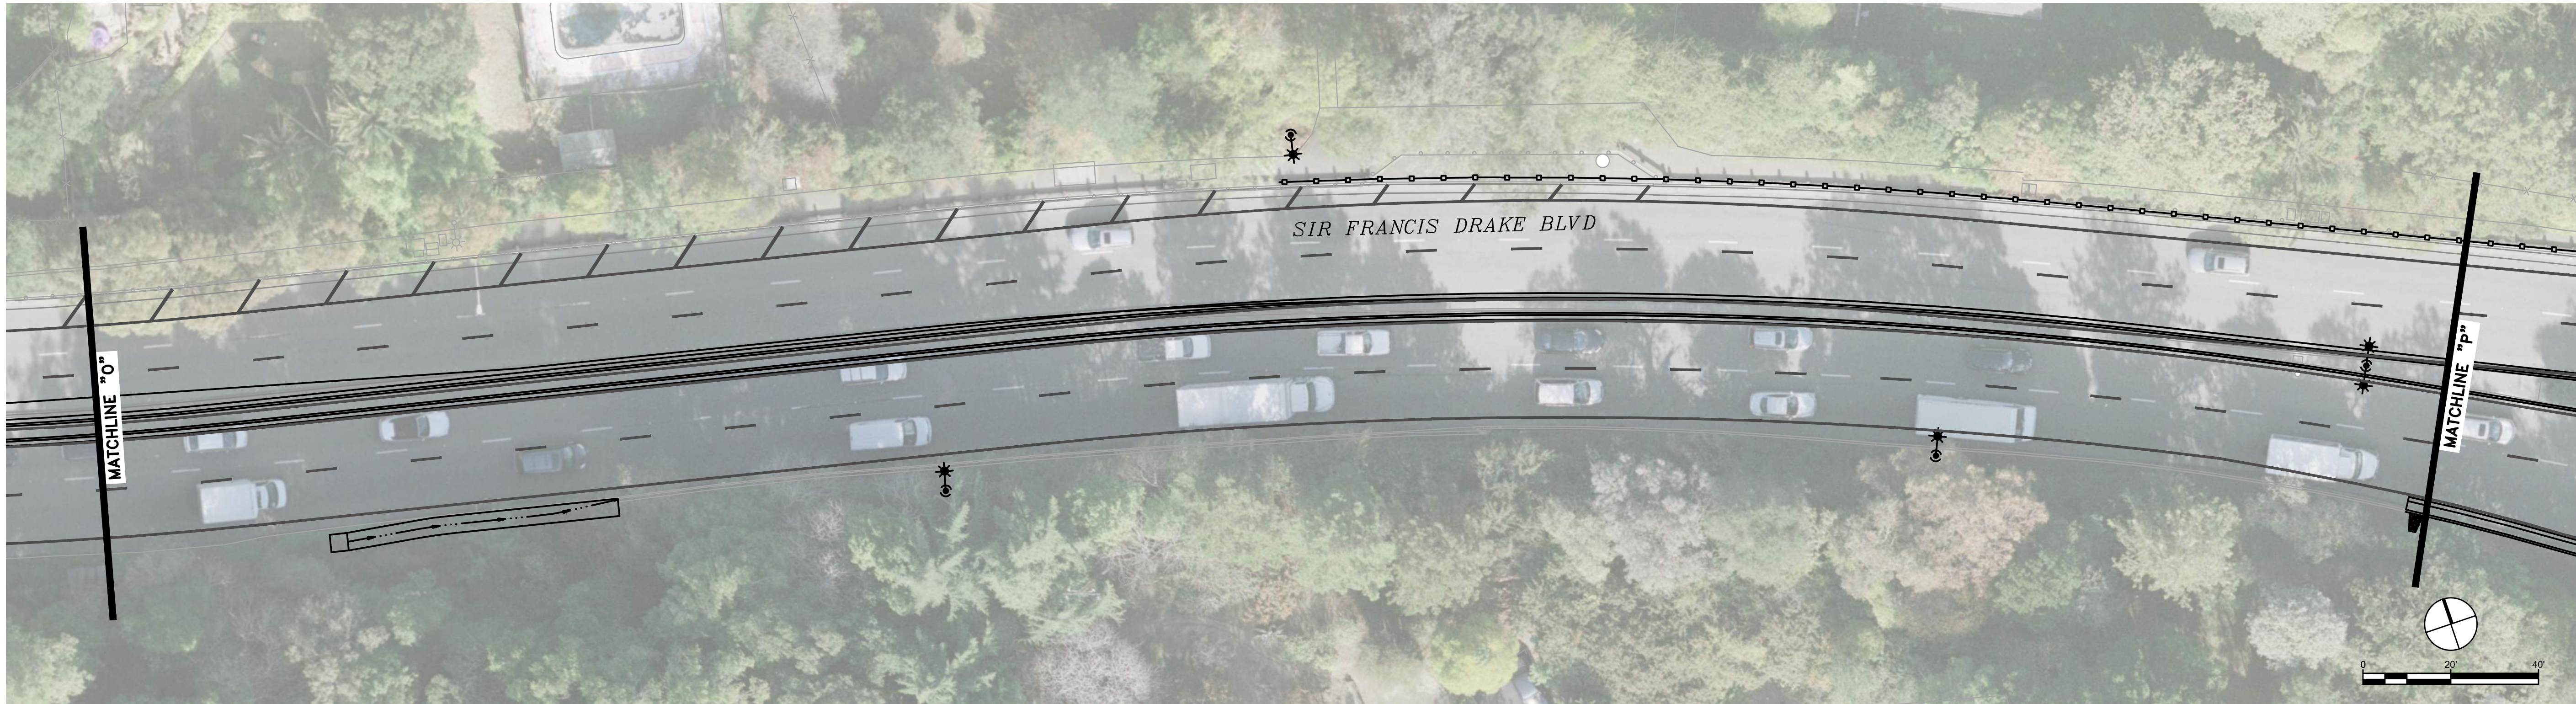

- PLAN SHEET SP-13 HIGHLIGHTS:
- 1. Landscape improvements to median island
 - 2. Existing guardrail replaced with post and cable fencing
 - 3. Median island moved to make room for future sidewalk widening on the northside of SFDB

Revisions	
No.	Date
	JUNE 2020
	AS SHOWN
	Design SRF TEAM
	Drawn SRF TEAM
	Approved AM
	Job No 20145104

Drawing Number:
SP-13
168 OF **268**


SIR FRANCIS DRAKE BOULEVARD
CORRIDOR REHABILITATION
SIGNING PLAN

MARIN COUNTY

CALIFORNIA



4040 CIVIC CENTER DR.,
SUITE 530
SAN RAFAEL, CA 94903
(415) 827-1560
www.bkf.com

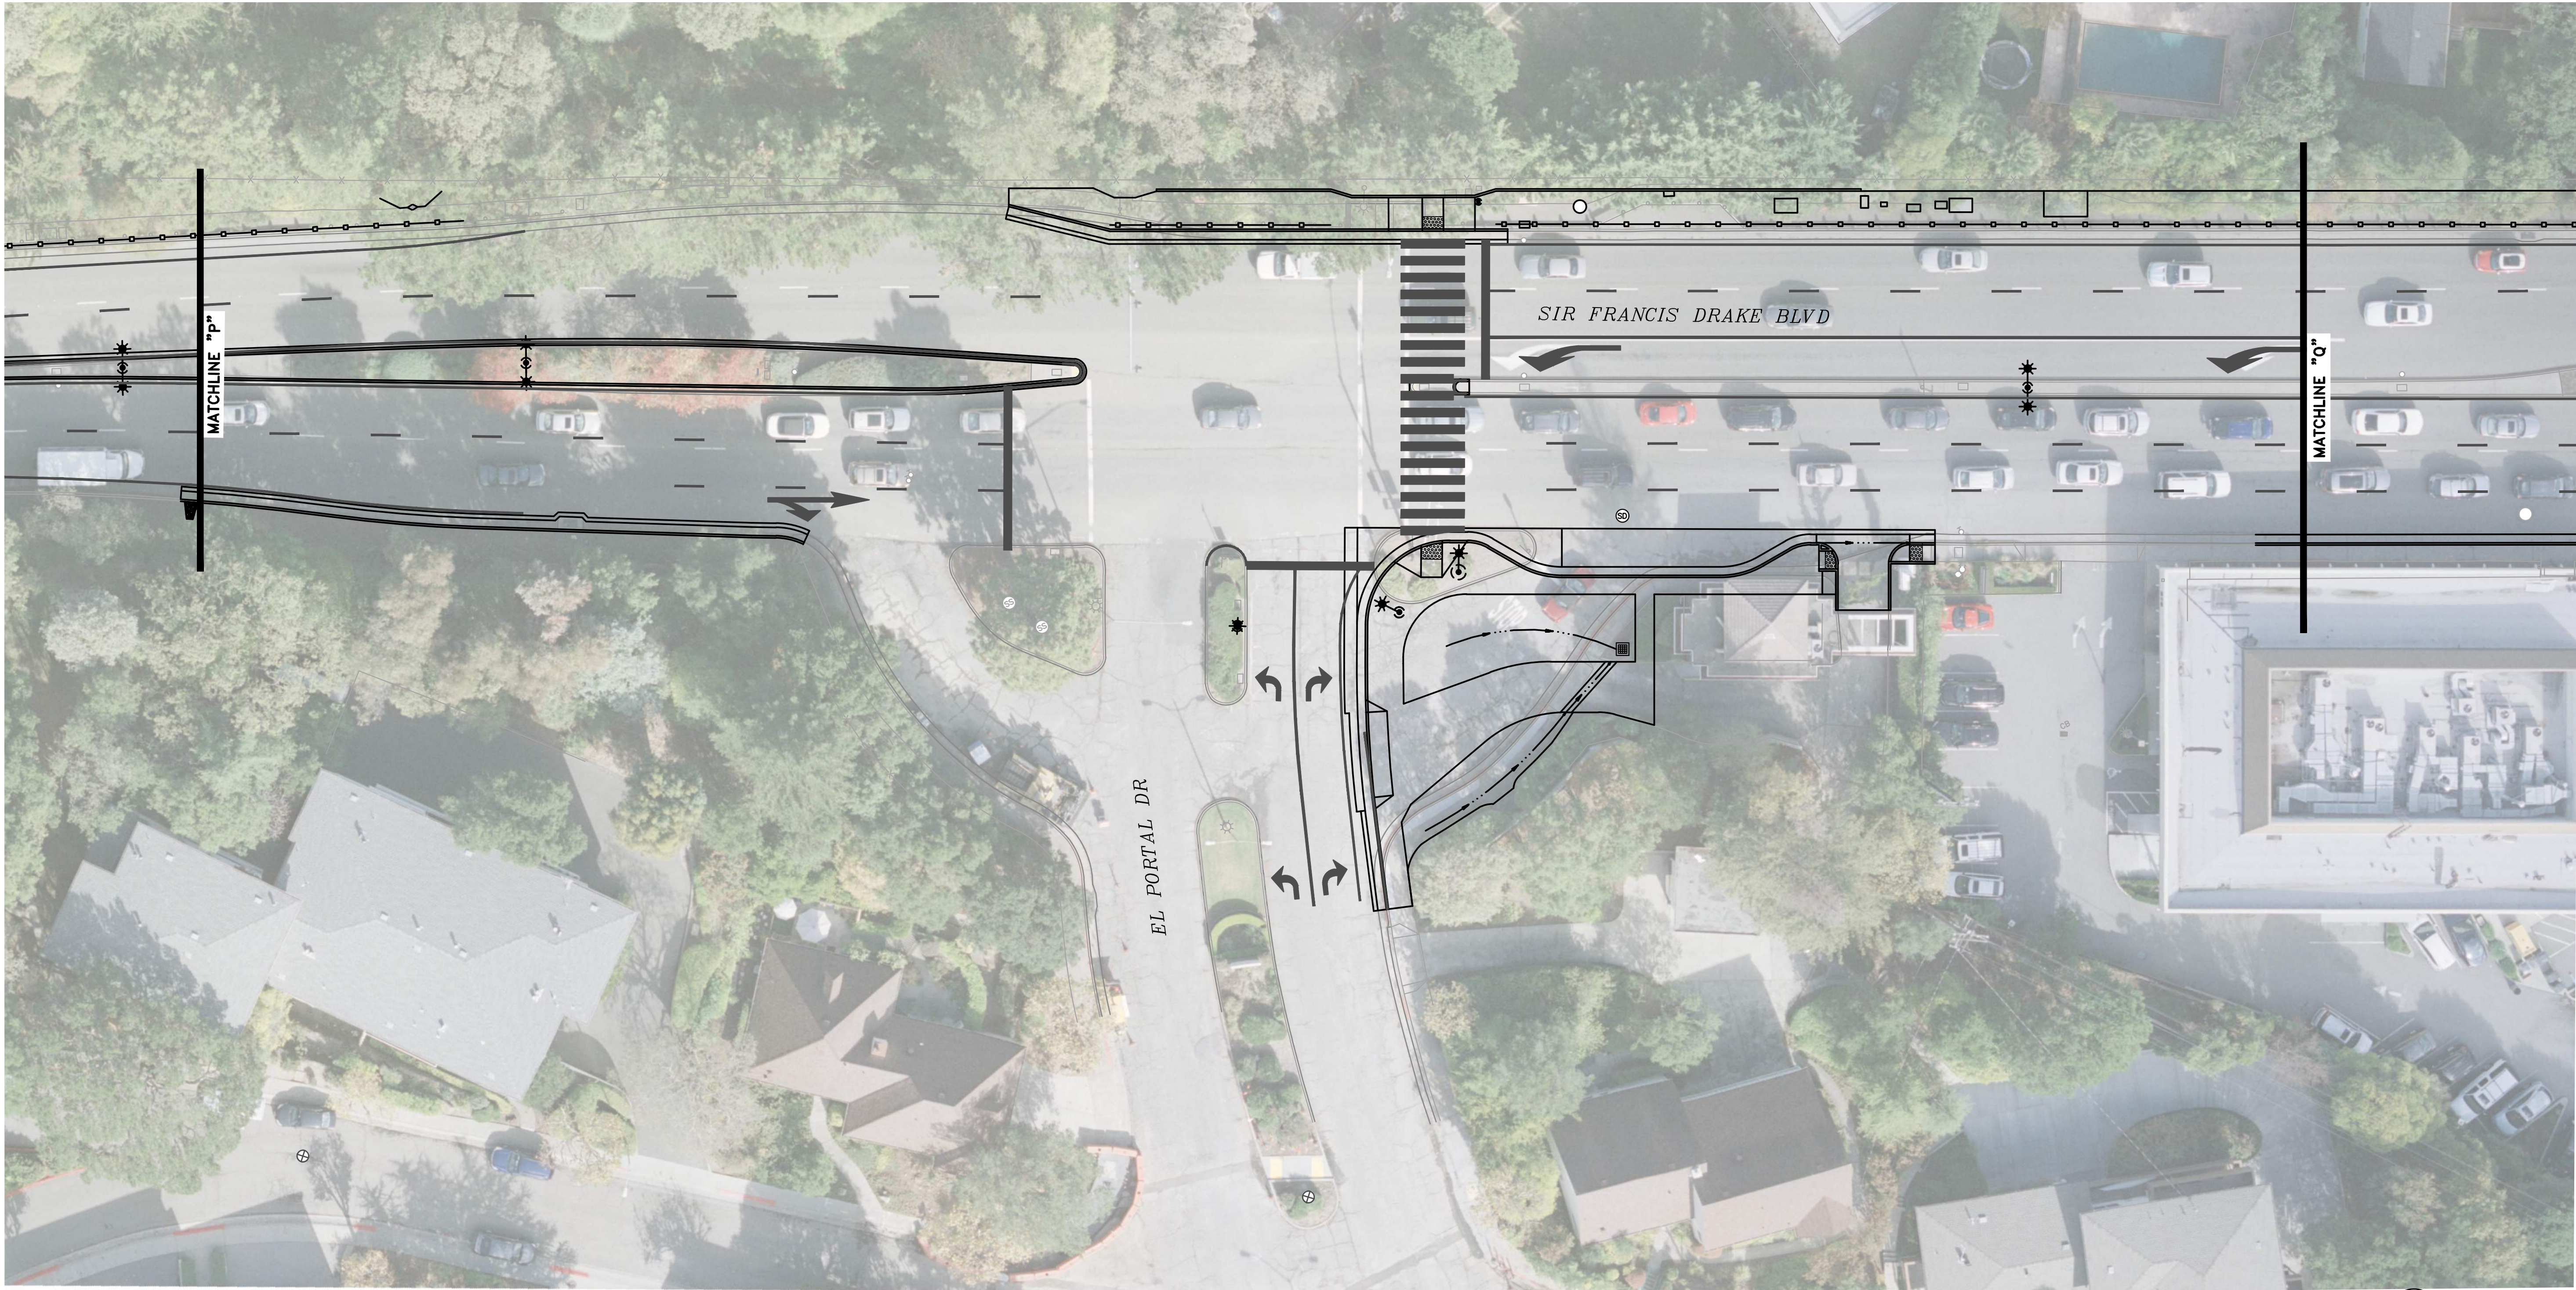

PLAN SHEET SP-14 HIGHLIGHTS:

1. El Portal Drive intersection reconfigured. Sidewalk added to provide access to SFDB crosswalk
2. Sidewalk widening along north side of SFDB
3. Existing guardrail replaced with post and cable fencing on north side
4. Landscape improvements to median island
5. Eastbound third lane added

Revisions	
No.	Date
1	JUNE 2020
2	AS SHOWN
3	Design SRF TEAM
4	Drawn SRF TEAM
5	Approved AM
6	Job No 20145104

Drawing Number:

SP-14
169 OF 268

SIR FRANCIS DRAKE BOULEVARD
CORRIDOR REHABILITATION
SIGNING PLAN

MARIN COUNTY

CALIFORNIA

DRAWING NAME: L:\2014\20145104_SFDR\ENG\EXHIBITS\Overall Conceptual Exhibits\145104_OVERALL_EXHB.dwg

PLOT DATE: 06-10-20 PLOTTED BY: kelm



- PLAN SHEET SP-15 HIGHLIGHTS:
- 1. Sidewalk widening along north side of SFDB
 - 2. Existing guardrail replaced with post and cable fencing on north side
 - 3. Landscape improvements to median island
 - 4. Eastbound third lane added

Date	No.	Revisions
JUNE 2020		
AS SHOWN		
Design	SRF TEAM	
Drawn	SRF TEAM	
Approved	AM	
Job No	20145104	

Drawing Number:

SP-15
170 OF 268


SIR FRANCIS DRAKE BOULEVARD
CORRIDOR REHABILITATION
SIGNING PLAN

MARIN COUNTY

CALIFORNIA

DRAWING NAME: L:\2014\20145104_SFDR\ENG\EXHIBITS\Overall Conceptual Exhibits\145104_OVERALL_EXHB.dwg

PLOT DATE: 06-10-20 PLOTTED BY: kel

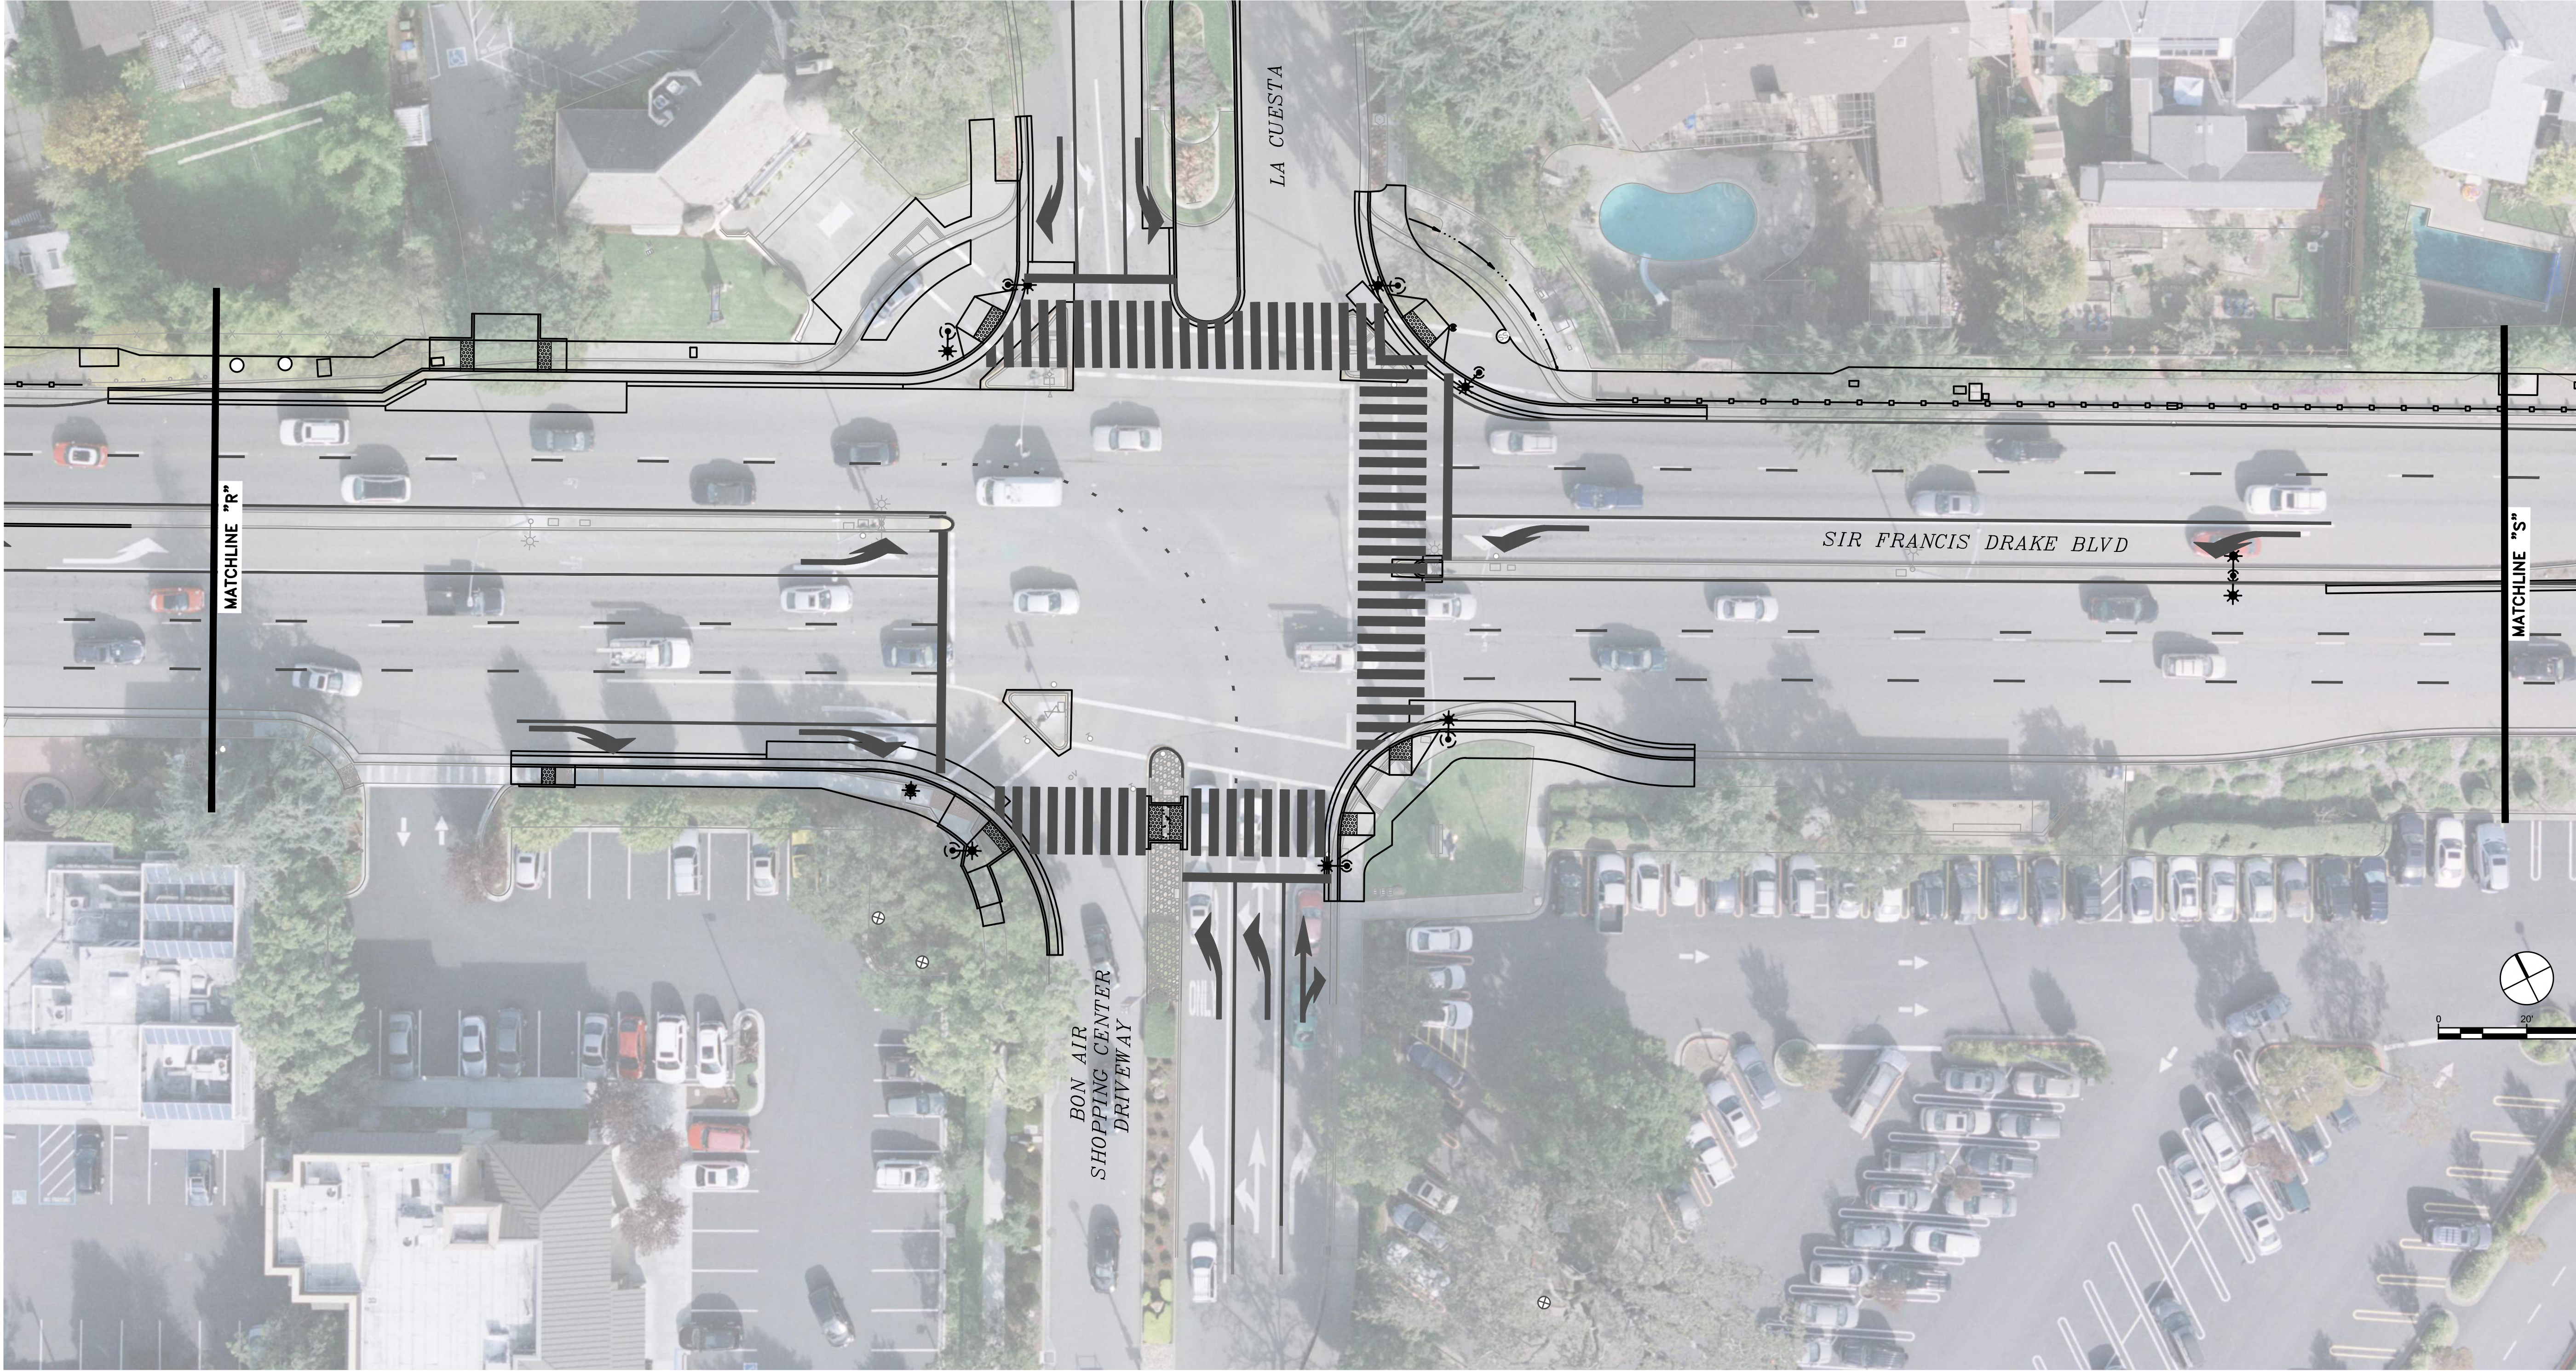

- PLAN SHEET SP-16 HIGHLIGHTS:
- 1. La Cuesta intersection reconfigured
 - 2. Sidewalk widening along north side of SFDB
 - 3. Existing guardrail replaced with post and cable fencing on north side
 - 4. Eastbound third lane added

Revisions	
No.	

Date	JUNE 2020
Scale	AS SHOWN
Design	SRF TEAM
Drawn	SRF TEAM
Approved	AM
Job No	20145104


Drawing Number:

SP-16
171 OF 268

SIR FRANCIS DRAKE BOULEVARD
CORRIDOR REHABILITATION
SIGNING PLAN

MARIN COUNTY

CALIFORNIA

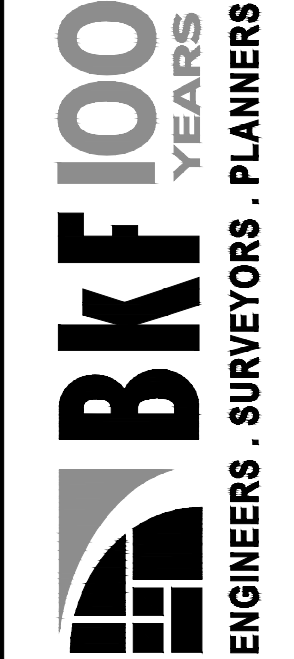

4040 CIVIC CENTER DR.,
SUITE 530
SAN RAFAEL, CA 94903
(415) 527-1560
www.bkf.com

DRAWING NAME: L:\2014\20145104_SFDR\ENG\EXHIBITS\Overall Conceptual Exhibits\145104_OVERALL_EXHB.dwg

PLOT DATE: 06-10-20 PLOTTED BY: kelm



- PLAN SHEET SP-17 HIGHLIGHTS:
- 1. Sidewalk widening along north side of SFDB
 - 2. Existing guardrail replaced with post and cable fencing on north side
 - 3. Landscape improvements to median island
 - 4. Eastbound third lane added
 - 5. Path through park reconstructed and widened

Revisions	
No.	Date
	JUNE 2020
	AS SHOWN
	Design SRF TEAM
	Drawn SRF TEAM
	Approved AM
	Job No 20145104

Drawing Number:

SP-17
172 OF 268



SIR FRANCIS DRAKE BOULEVARD
CORRIDOR REHABILITATION
SIGNING PLAN

MARIN COUNTY

CALIFORNIA

DRAWING NAME: L:\2014\20145104_SFDR\ENG\EXHIBITS\Overall Conceptual Exhibits\145104_OVERALL_EXHB.dwg

PLOT DATE: 06-11-20 PLOTTED BY: kelm

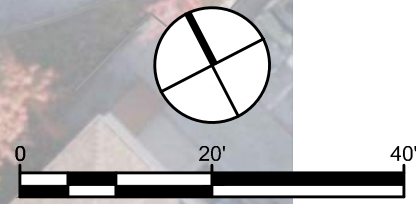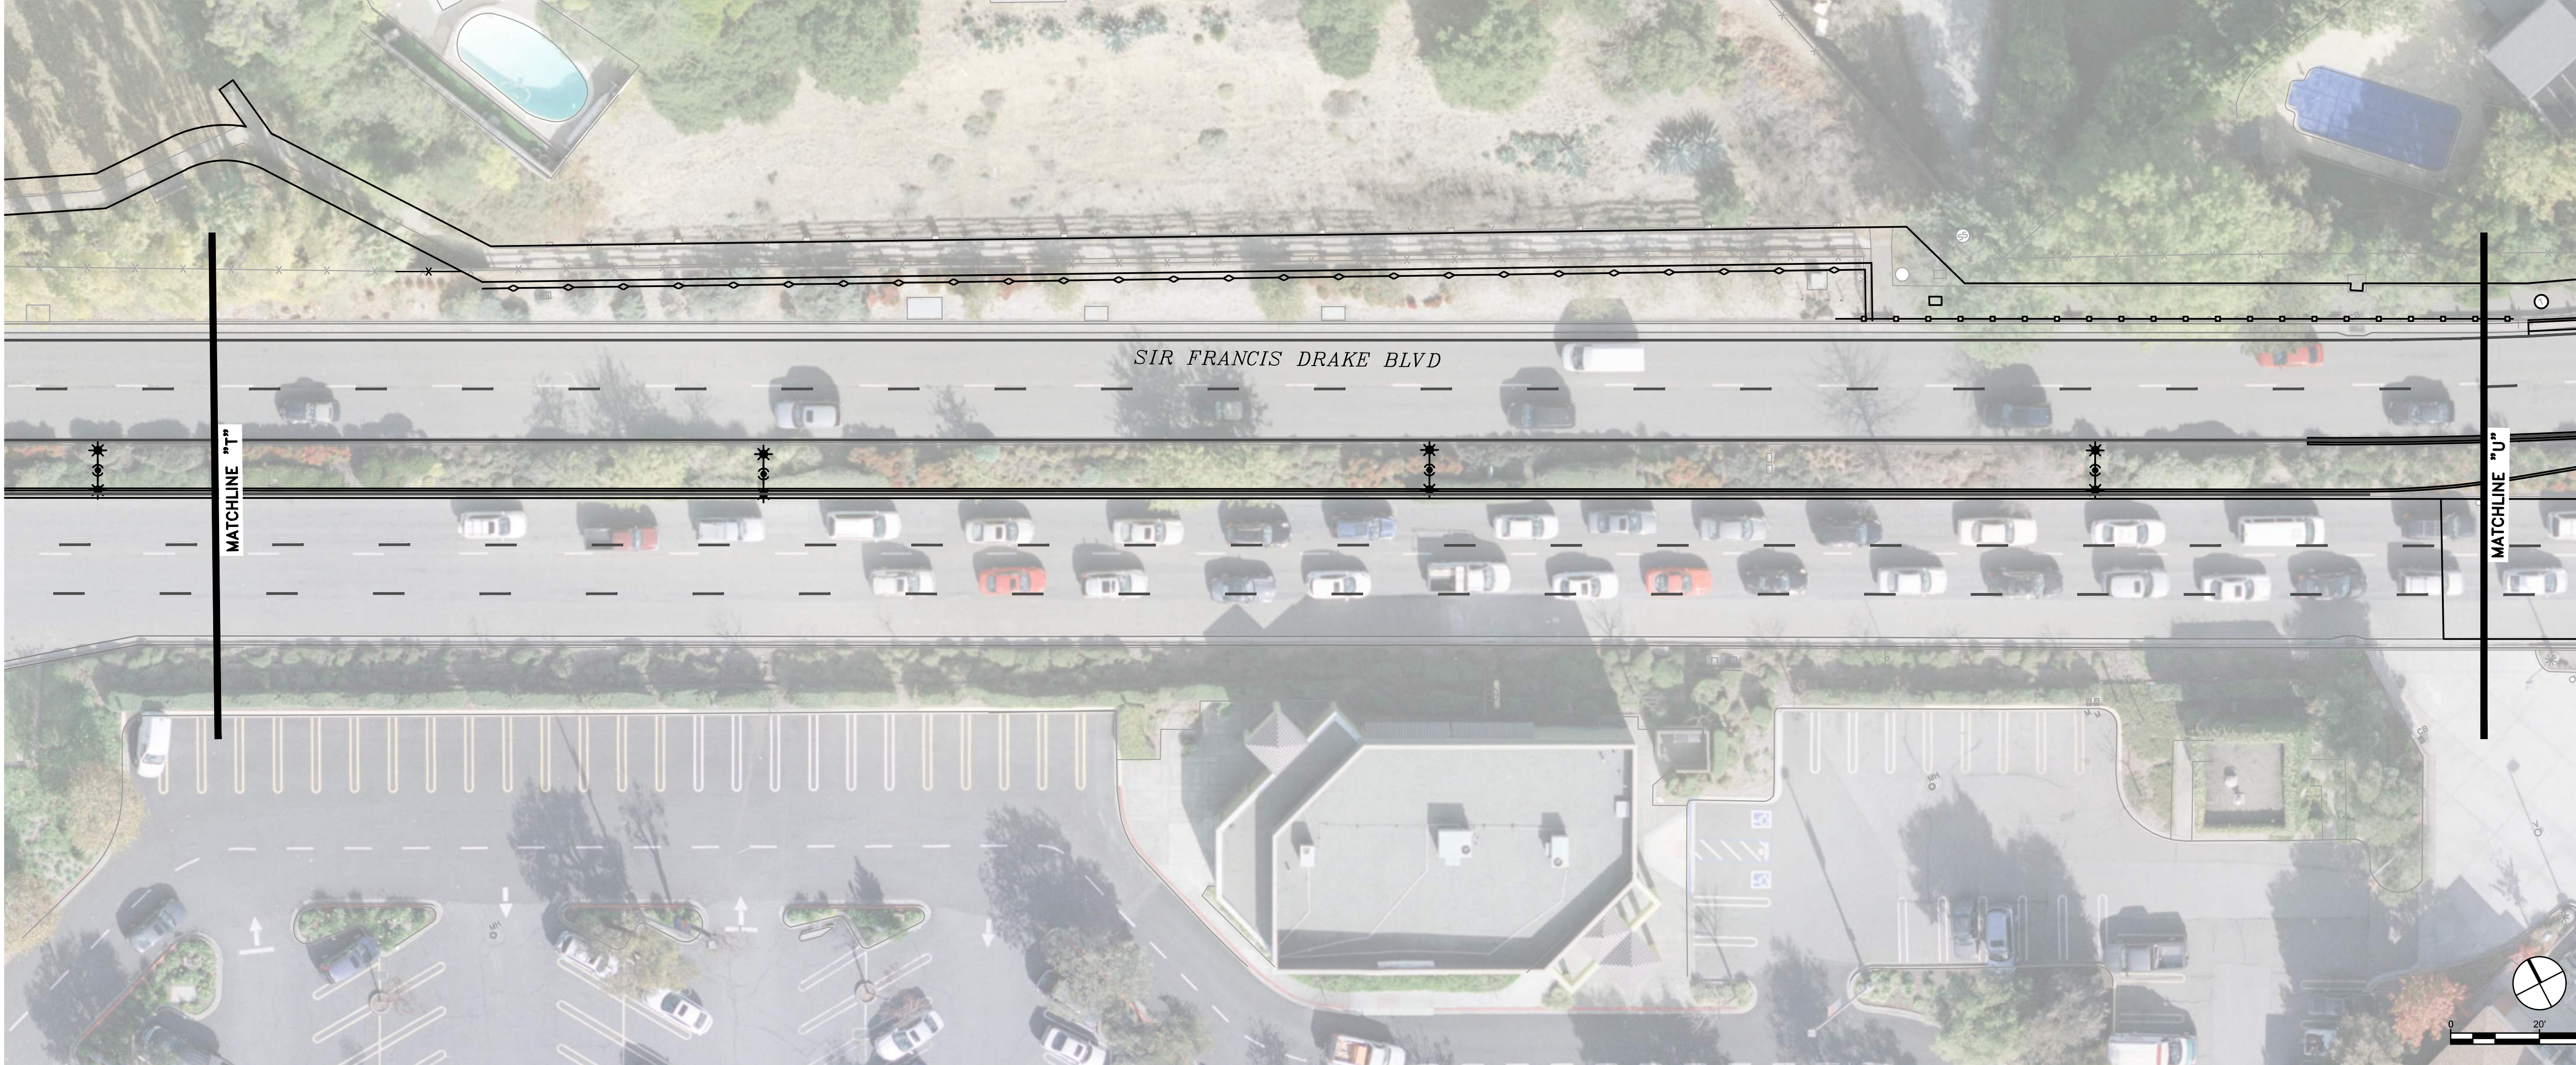

- PLAN SHEET SP-18 HIGHLIGHTS:
- 1. Sidewalk widening along north side of SFDB
 - 2. Existing guardrail replaced with post and cable fencing on north side
 - 3. Landscape improvements to median island
 - 4. Eastbound third lane added
 - 5. Path through park reconstructed and widened

Revisions	
No.	
Date	JUNE 2020
Scale	AS SHOWN
Design	SRF TEAM
Drawn	SRF TEAM
Approved	AM
Job No	20145104


Drawing Number:

SP-18
173 OF 268

SIR FRANCIS DRAKE BOULEVARD
CORRIDOR REHABILITATION
SIGNING PLAN

MARIN COUNTY

CALIFORNIA

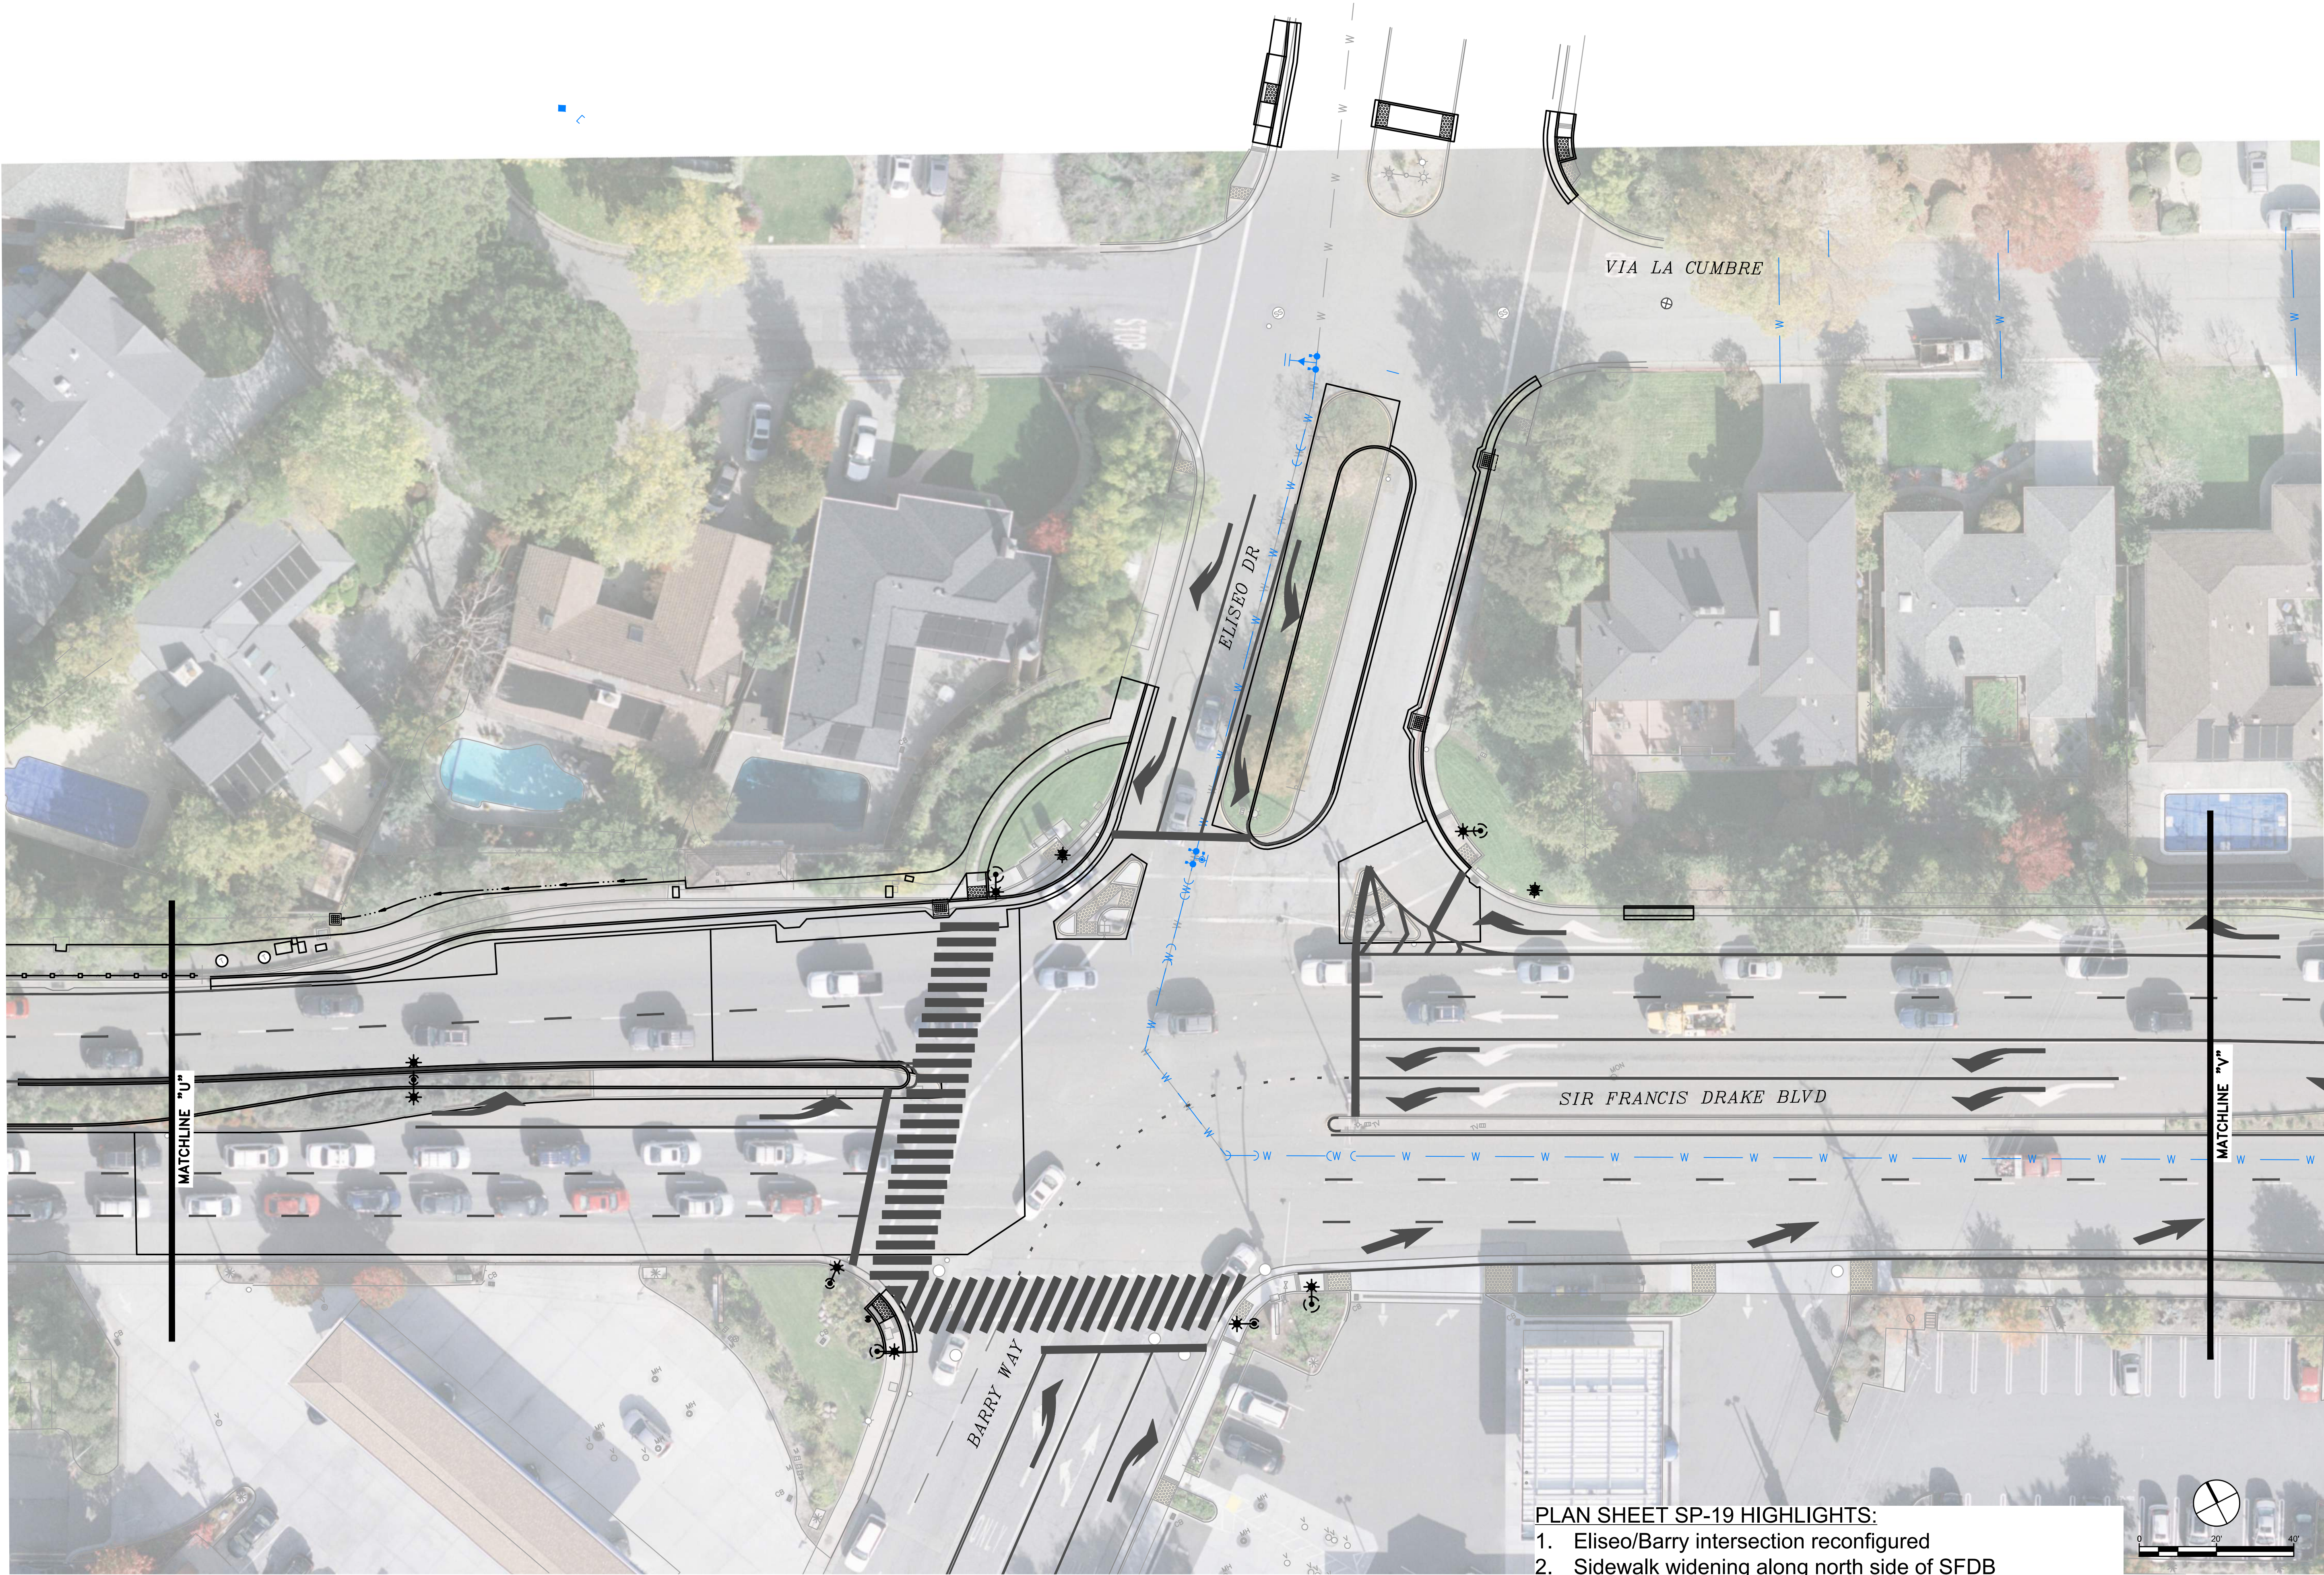

- PLAN SHEET SP-19 HIGHLIGHTS:
1. Eliseo/Barry intersection reconfigured
 2. Sidewalk widening along north side of SFDB
 3. Crosswalk eliminated on north side of SFDB
 4. Crosswalk added north of Via La Cumbre intersection
 5. Eastbound left turn pocket to Eliseo lengthened
 6. Landscape improvements to median island
 7. Eastbound third lane added merges back into two lanes
 8. MMWD waterline

Revisions		No.	
Date	JUNE 2020		
Scale	AS SHOWN		
Design	SRF TEAM		
Drawn	SRF TEAM		
Approved	AM		
Job No	20145104		


Drawing Number:

SP-19
174 OF 268

SIR FRANCIS DRAKE BOULEVARD
CORRIDOR REHABILITATION
SIGNING PLAN

MARIN COUNTY


CALIFORNIA

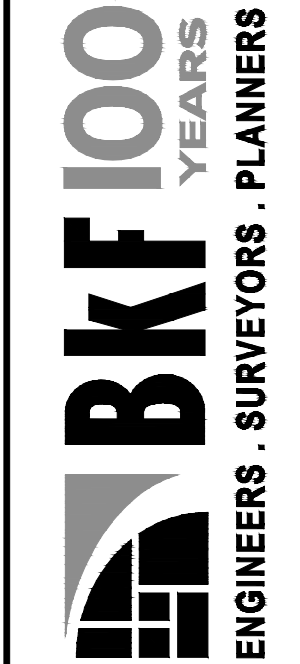

4040 CIVIC CENTER DR.,
SUITE 530
SAN RAFAEL, CA 94903
(415) 847-1960
www.bkf.com

DRAWING NAME: L:\2014\20145104_SFDR\ENG\EXHIBITS\Overall Conceptual Exhibits\145104_OVERALL_EXHB.dwg

PLOT DATE: 06-10-20 PLOTTED BY: kelm

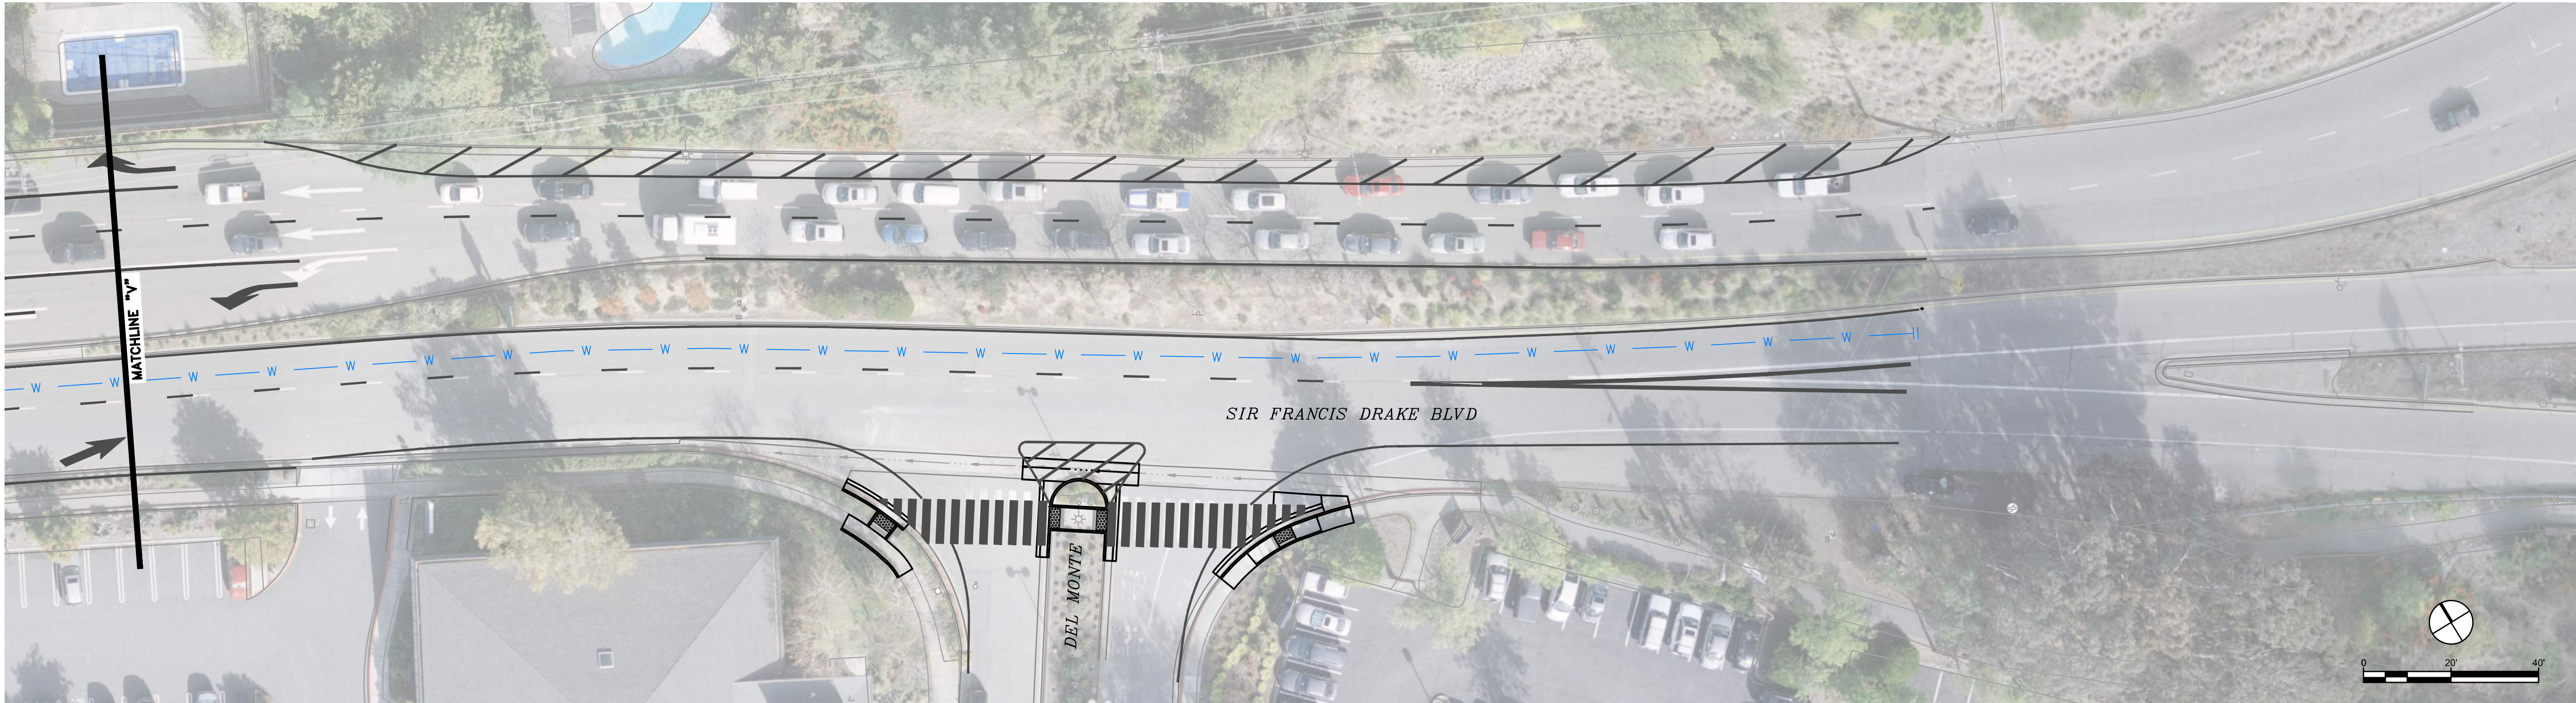

- PLAN SHEET SP-20 HIGHLIGHTS:
- 1. New curb ramps at Del Monte intersection
 - 2. Landscape improvements to median island
 - 3. MMWD waterline

Date	No.	Revisions
JUNE 2020		
AS SHOWN		
Design SRF TEAM		
Drawn SRF TEAM		
Approved AM		
Job No	20145104	

Drawing Number:

SP-20
175 OF 268

SIR FRANCIS DRAKE BOULEVARD
CORRIDOR REHABILITATION
SIGNING PLAN

MARIN COUNTY

CALIFORNIA